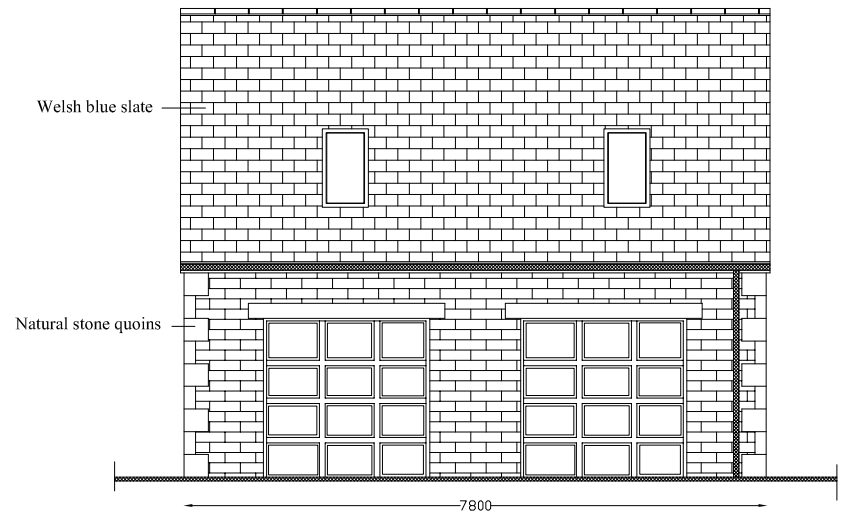
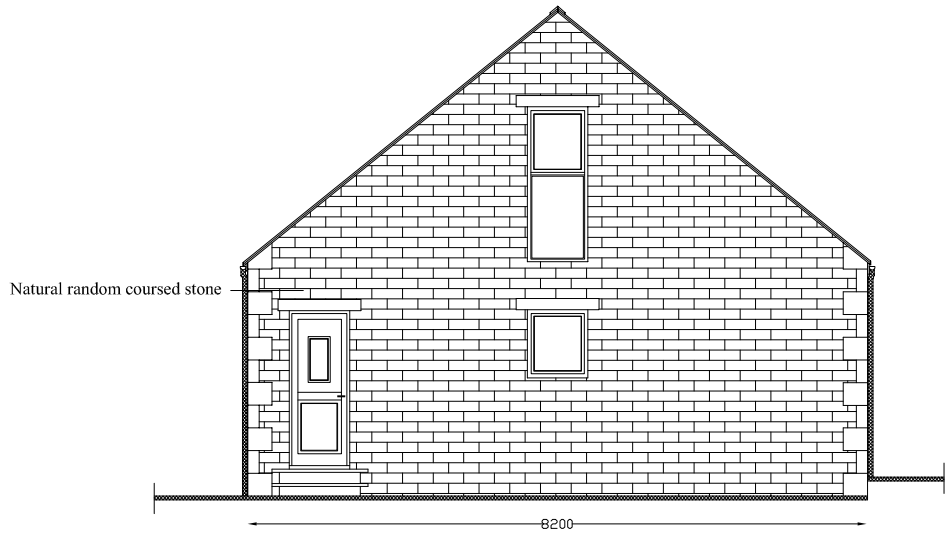
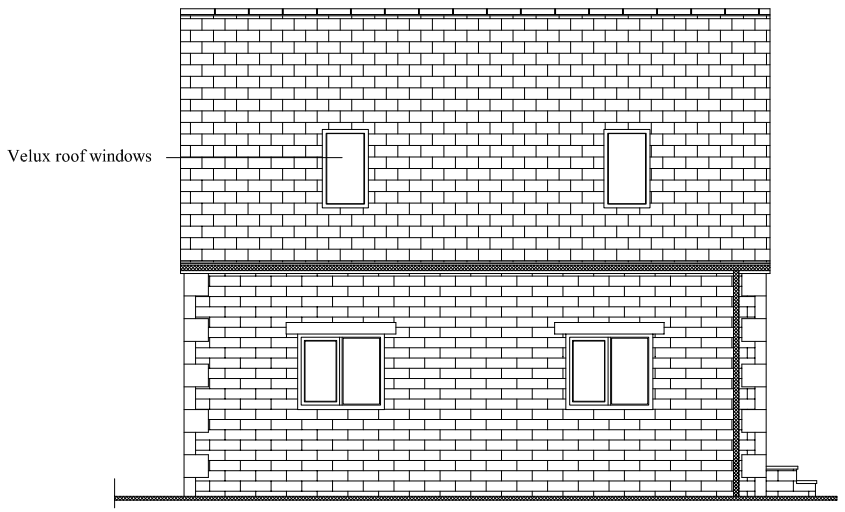
EXISTING FRONT ELEVATION



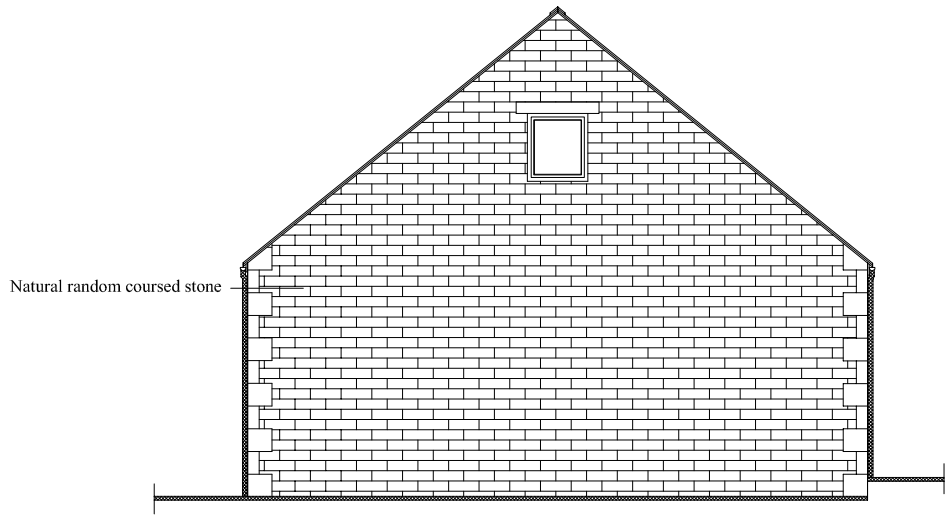

EXISTING SIDE (SOUTH) ELEVATION




EXISTING REAR ELEVATION




EXISTING SIDE (NORTH) ELEVATION




SCALE 1:100

DRAWING NO. 02