

PROPOSED SECTION THROUGH BALCONY

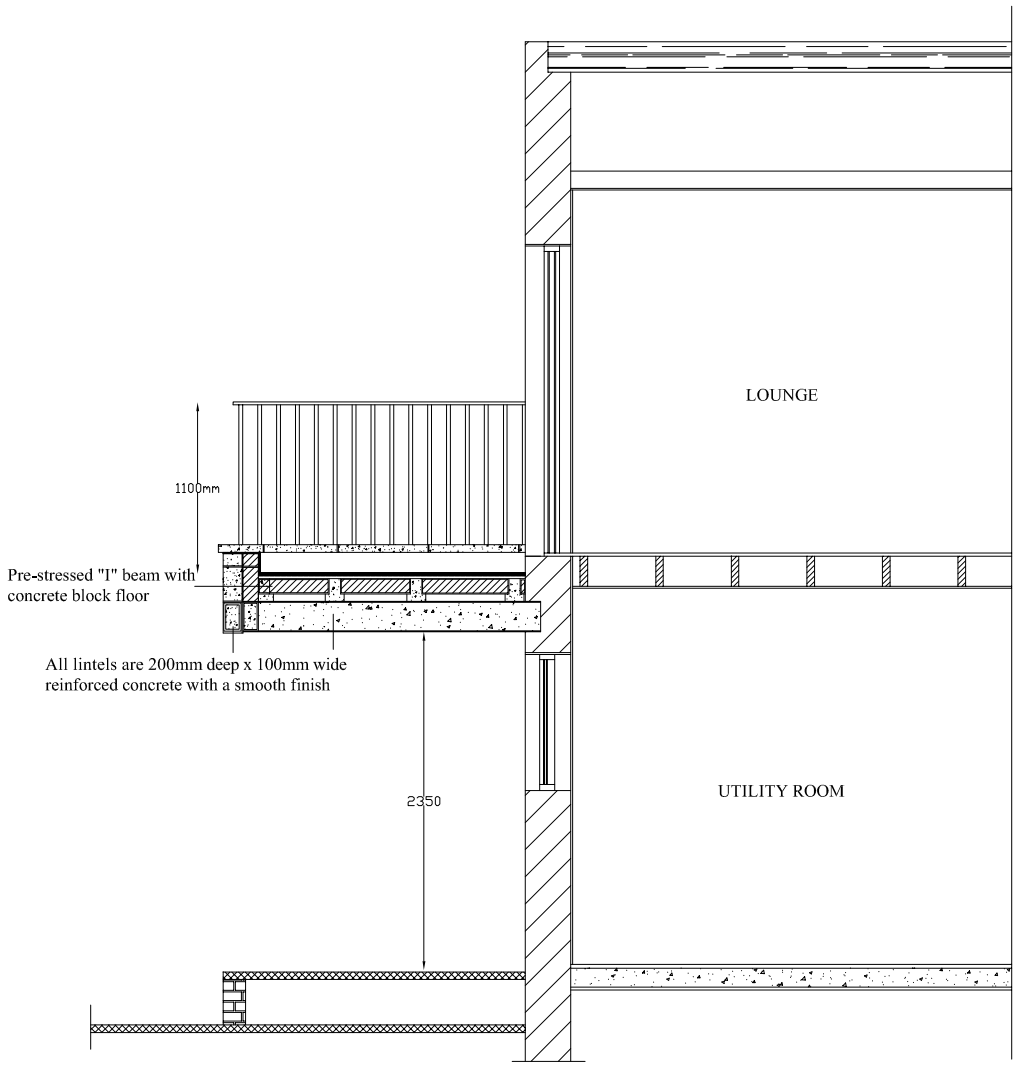

PROPOSED CROSS SECTION THROUGH BALCONY

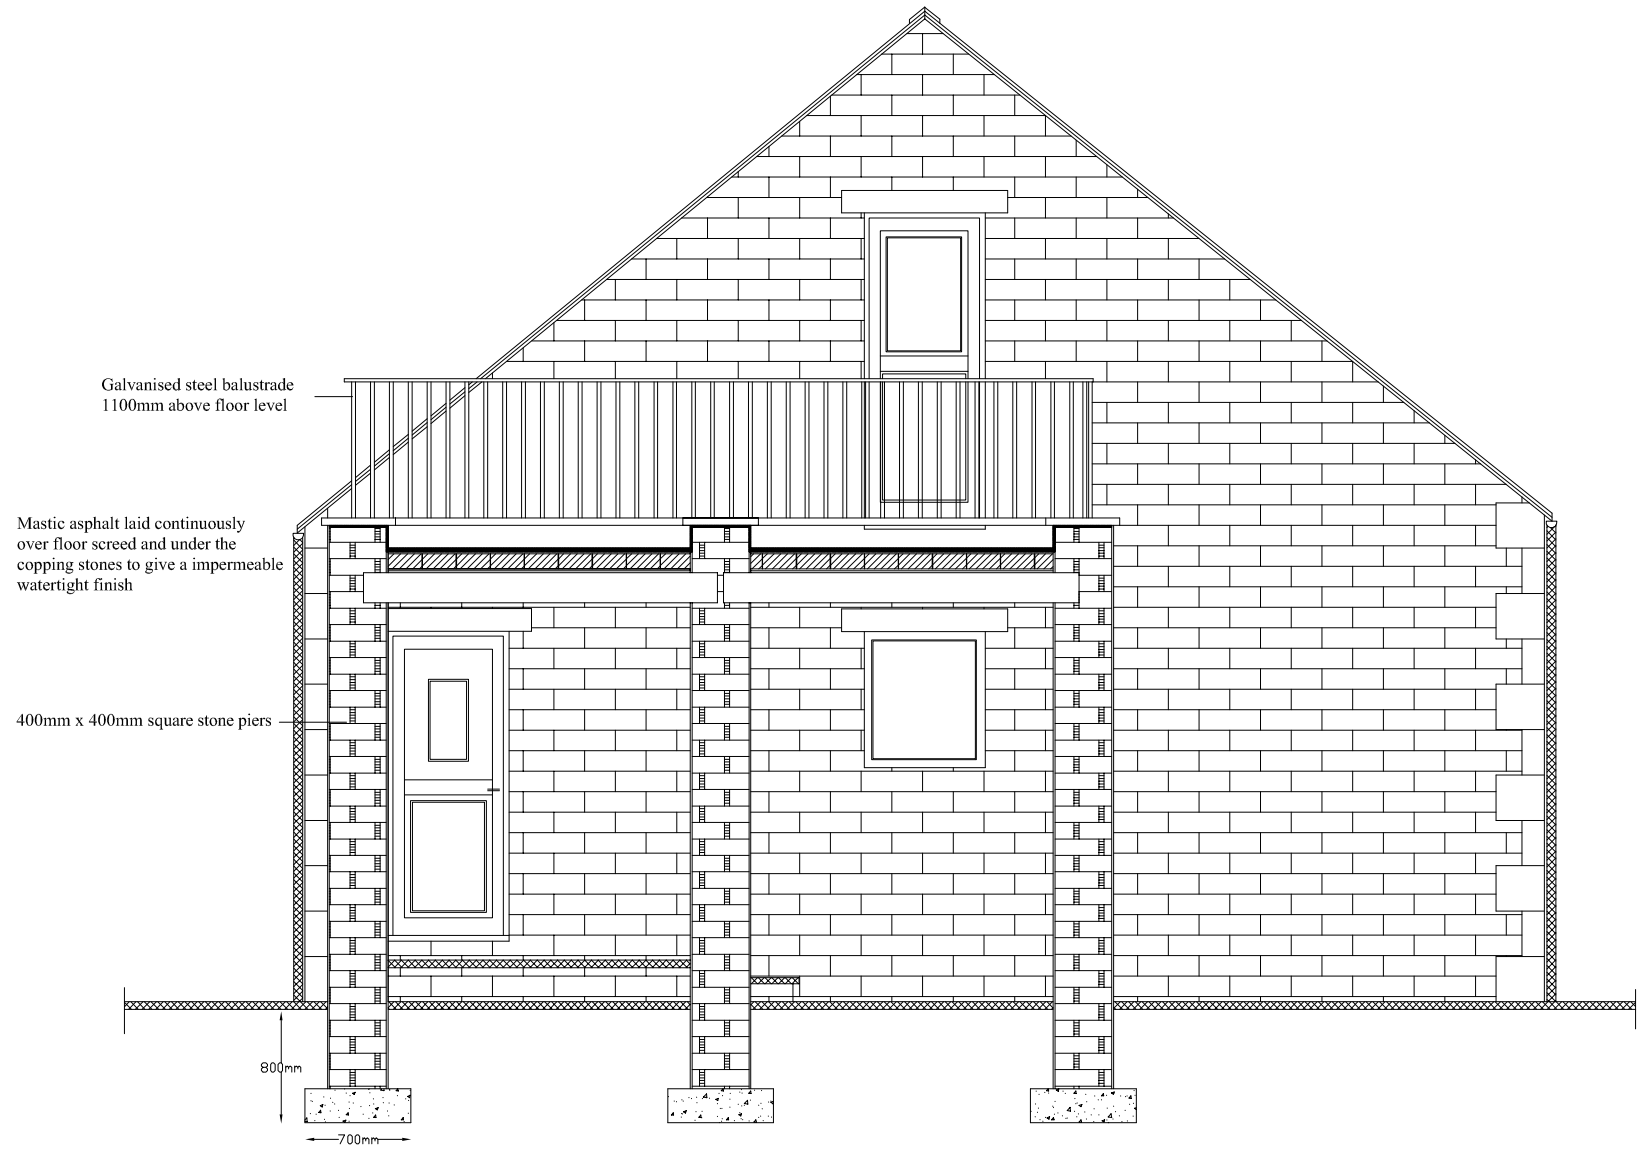

SCALE 1:50

DRAWING NO. 06