
PROPOSED PLAN OF SUPERSTRUCTURE
ABOVE LINTEL HEIGHT

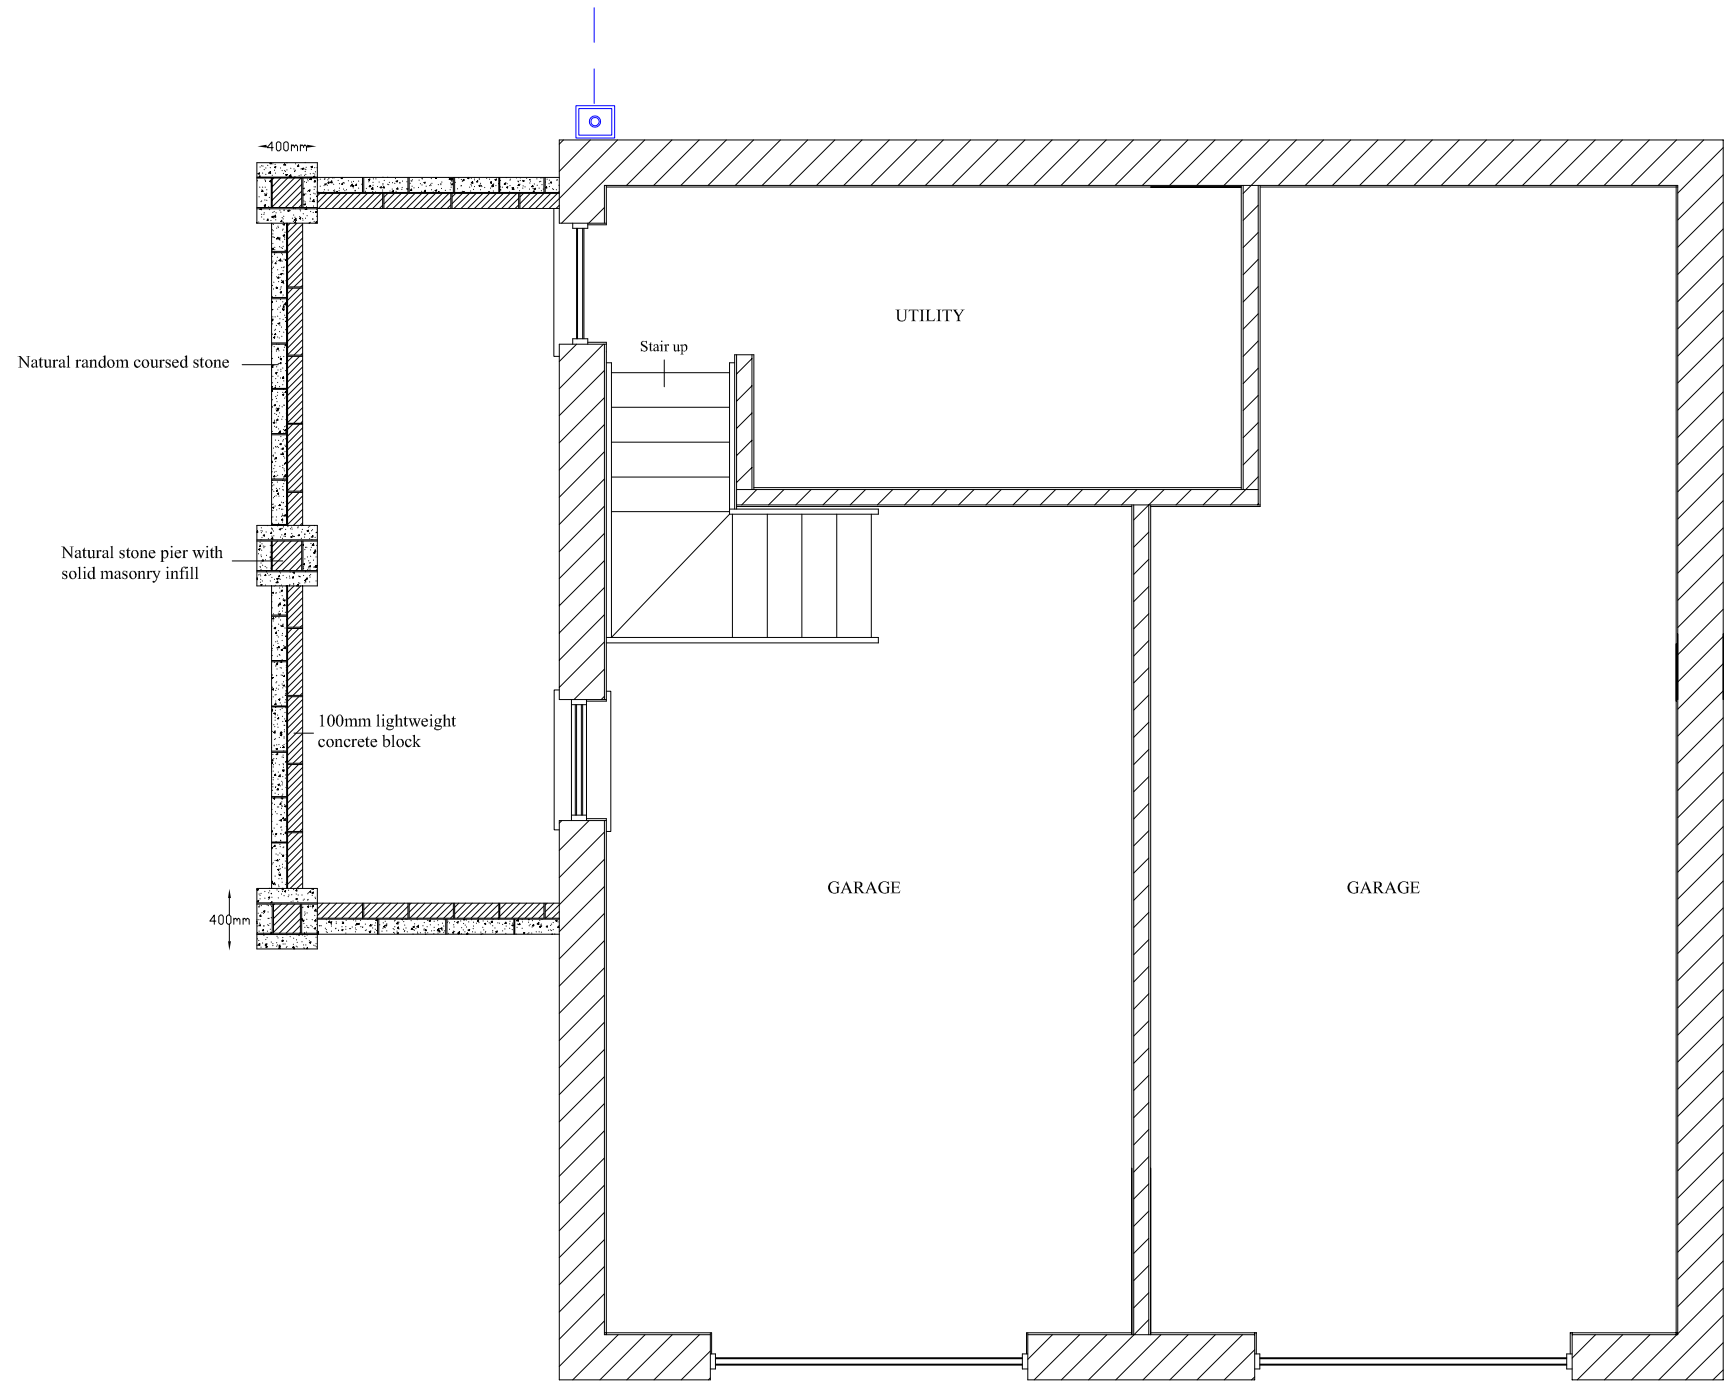

SCALE 1:50

DRAWING NO. 04