


MATERIAL SPEC	JOB No

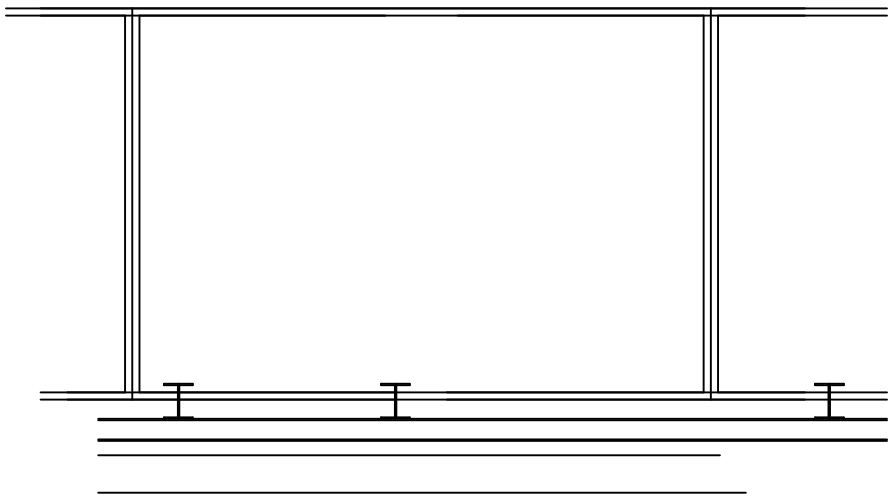

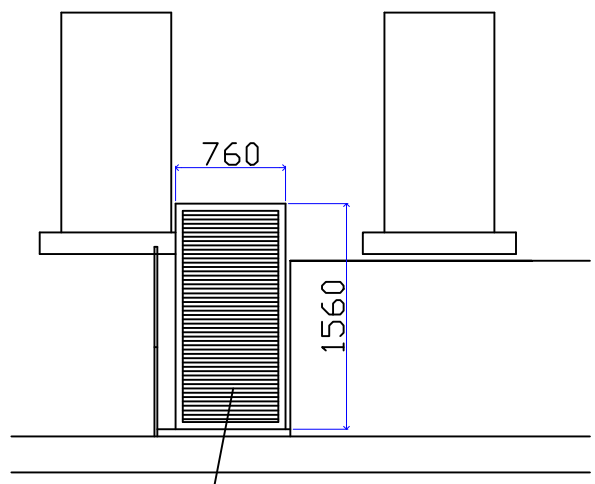

EXISTING 760 X 1560
DISCHARGE LOUVRE

VIEW ON FRONT

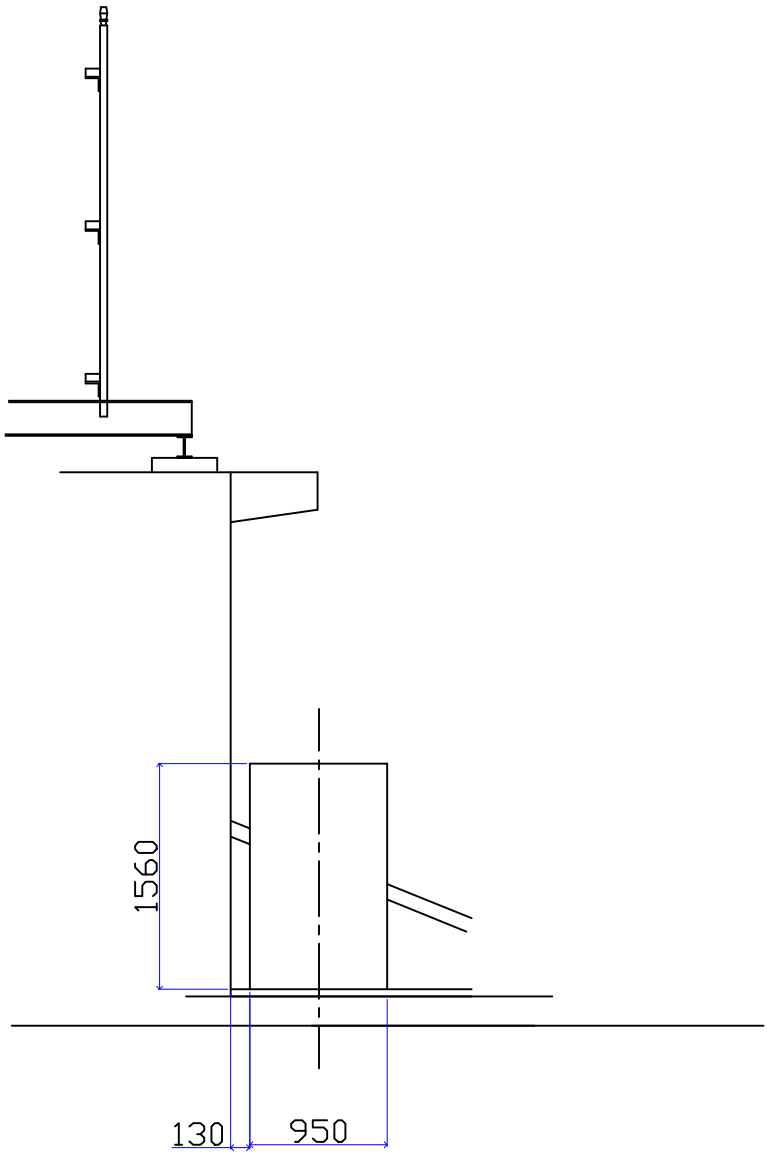

ELEVATION

SHEET 1 OF 2 EXISTING FLUE DISCHARGE

SIGRAM FLUES WILL NOT CARRY OUT ANY BUILDERSWORK / ELECTRICAL WORK OR PROVIDE SCAFFOLDING WITHOUT PRIOR AGREEMENT IN WRITING. BRACKET POSITIONS / SPACINGS SHOWN MAY BE ALTERED TO SUIT SITE CONDITIONS. IT IS IMPERATIVE THAT ANY NEW SERVICES / OBSTRUCTIONS ARE KEPT CLEAR FROM THE FLUE ROUTE SHOWN.

REV	MODIFICATIONS	BY	DATE	CHK'D	DATE

CLIENT	DERBYSHIRE COUNTY COUNCIL	DATE	31/08/2010	SCALE 1:50	DRG No 20789
PROJECT	GLOSSOP SWIMMING POOL	DRAWN	D.G.W.	Sigram Flue Systems Limited 01613201999	