
HEALTH AND SAFETY INFORMATION
(Refer to Pre-Tender CDM Documentation)



1:50 East Elevation as Existing

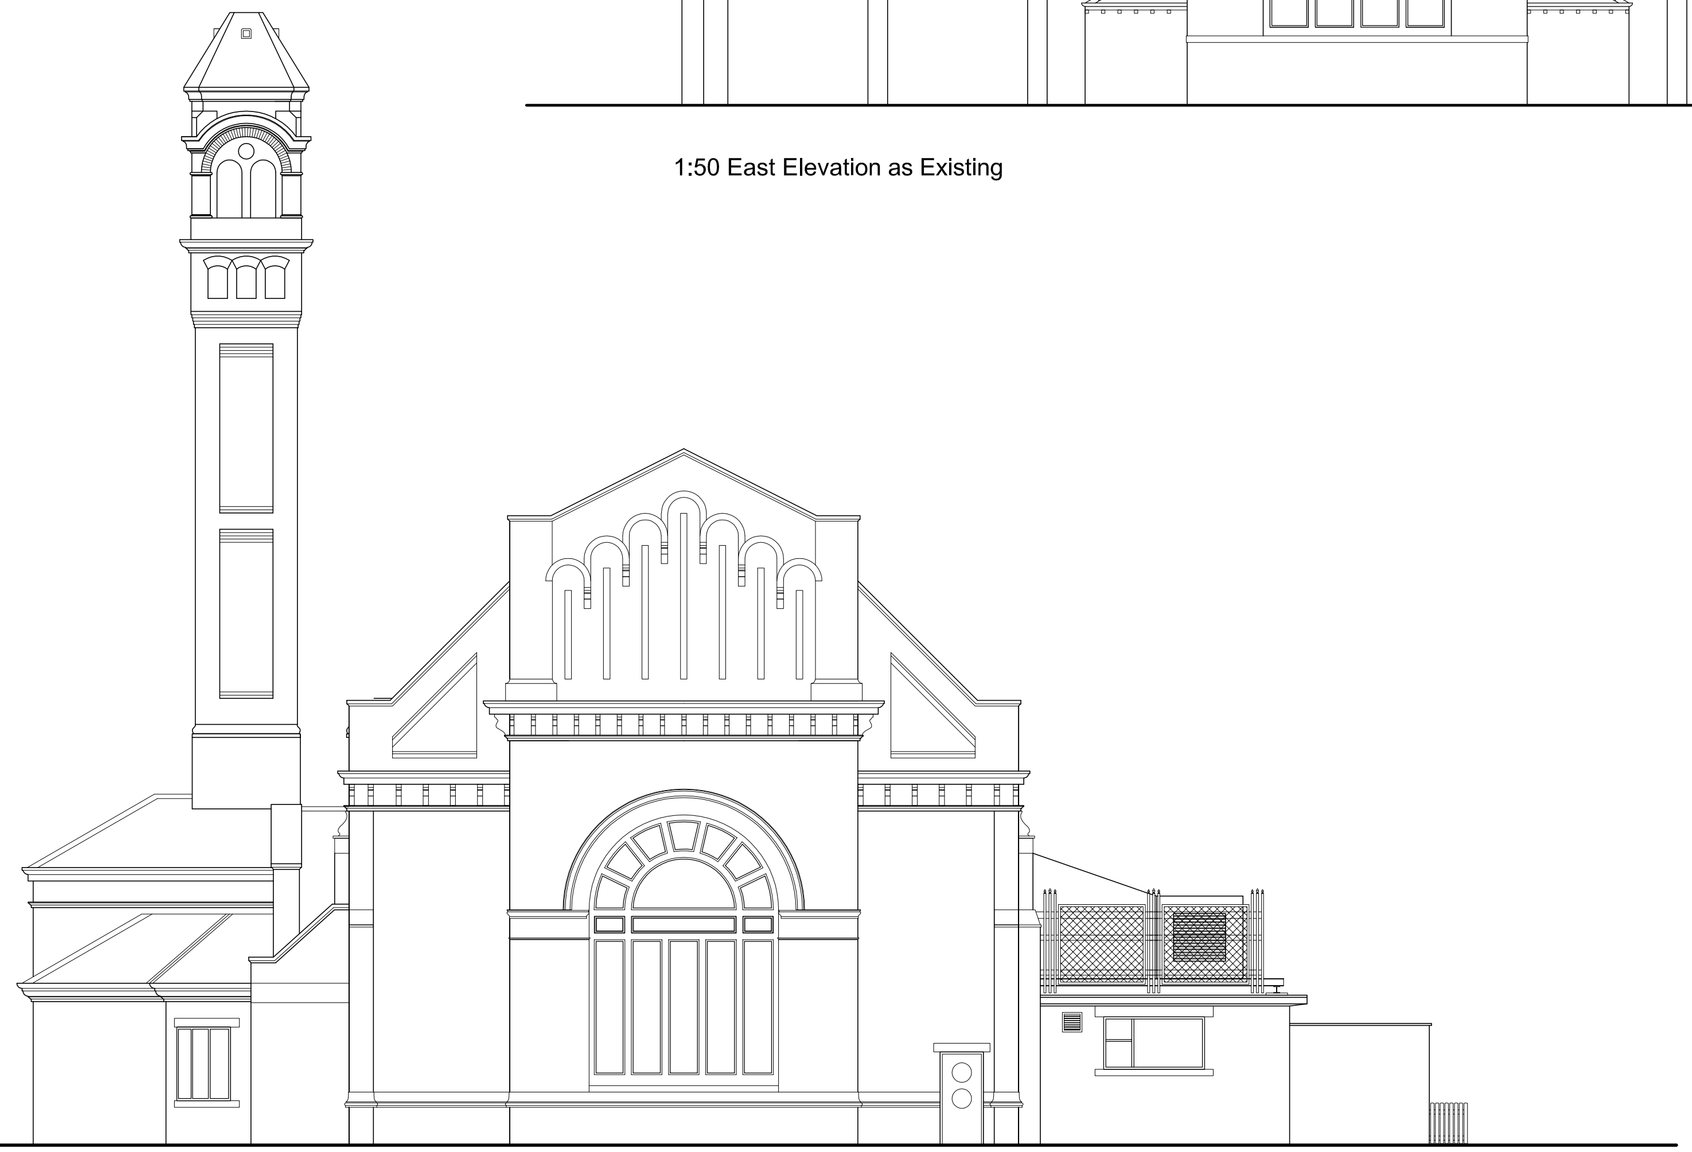

1:50 South Elevation as Existing

LOCATION / KEY PLAN
N.T.S.

Rev.	Details of Revision	Date	Initial

Derbyshire County Council
Corporate Property
Director of Property:-
Jeremy Goacher
Chatsworth Hall, Chesterfield Road,
Matlock, Derbyshire DE4 3FW
Tel. (01629) 580000 Fax. (01629) 536266

Partner Details

Project
Glossop Victorian Swimming Pool
M&E Plant Replacement

UPRN Number

Drawing Number	Revision
0902451/A05	-

Title
Existing South and
East Elevations

Scale	Drawn	Checked
1:50	AL	
Original Size	**Date**	**Date**
A1	28/10/10	

Status

DO NOT SCALE
Use only written dimensions. All dimensions must be verified prior to the works being put into hand and any discrepancies reported to the originator.

INVESTOR IN PEOPLE

This map is reproduced from the Ordnance Survey material with the permission of Ordnance Survey on behalf of the controller of Her Majesty's Stationary Office © Crown Copyright. Unauthorised reproduction infringes Crown Copyright and may lead to prosecution or civil proceedings. 100023251 2009

© Derbyshire County Council Copyright: Reproduction in whole or part by any means is prohibited without the prior written permission of the Director of Corporate Resources