
[redacted]

SITE	10 High Street Chapel en le Frith
CLIENT	Nigel Webb
TITLE	Existing F & R Elevation
DWG NO.	0187.P.104
DATE	October 2008
SCALE	1:100


[redacted]

HPK/2010/0570

03 NOV 2010

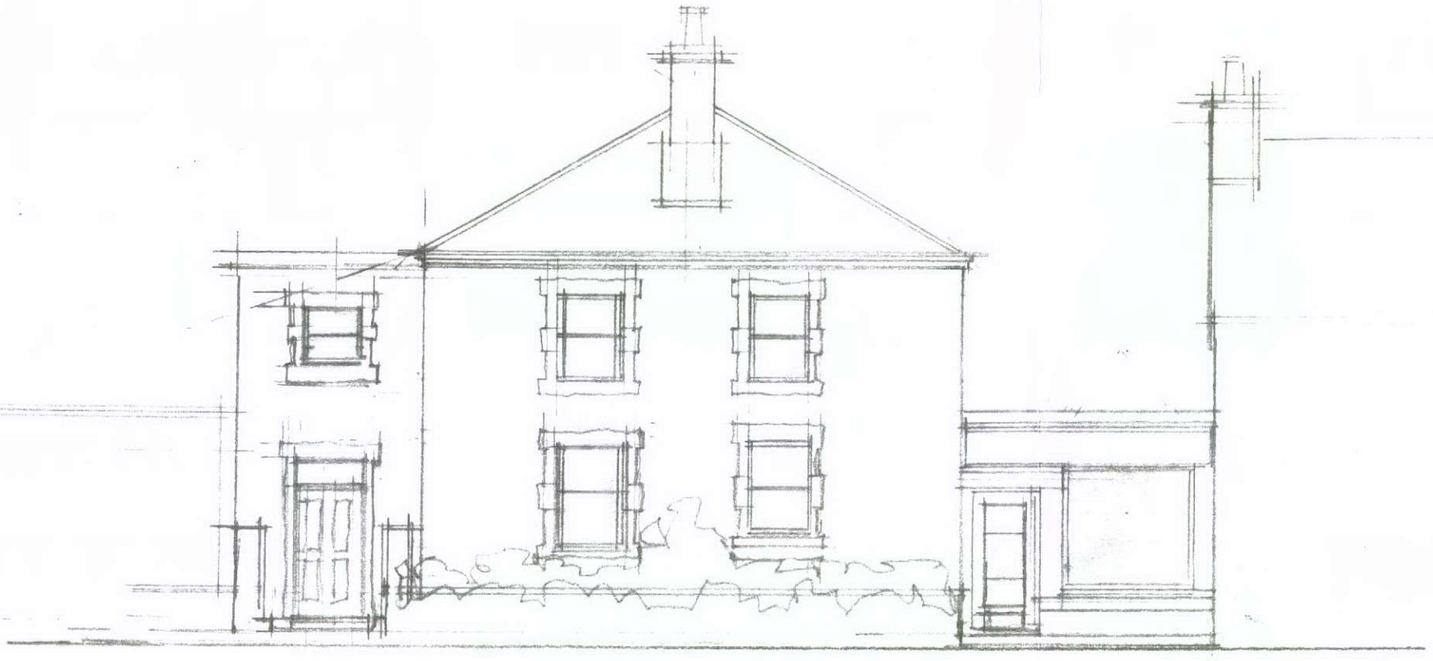

from High Street

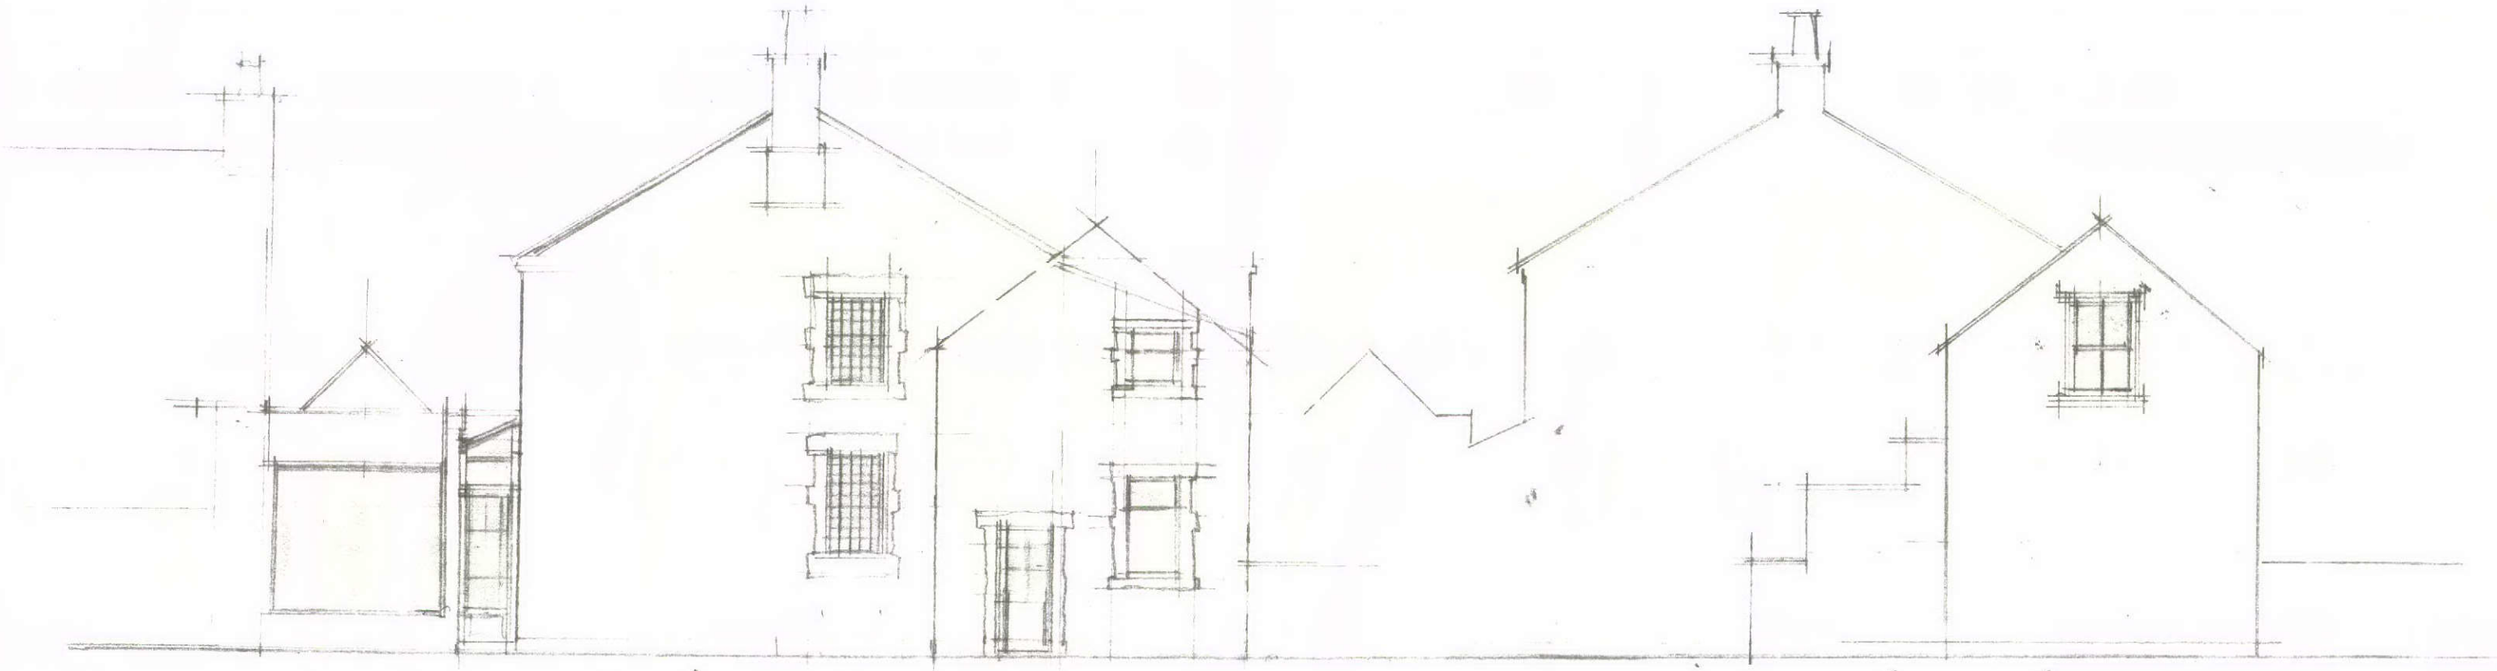

internal

from the rear

external