

HPK/2010/0570

03 NOV 2010

CAMplan

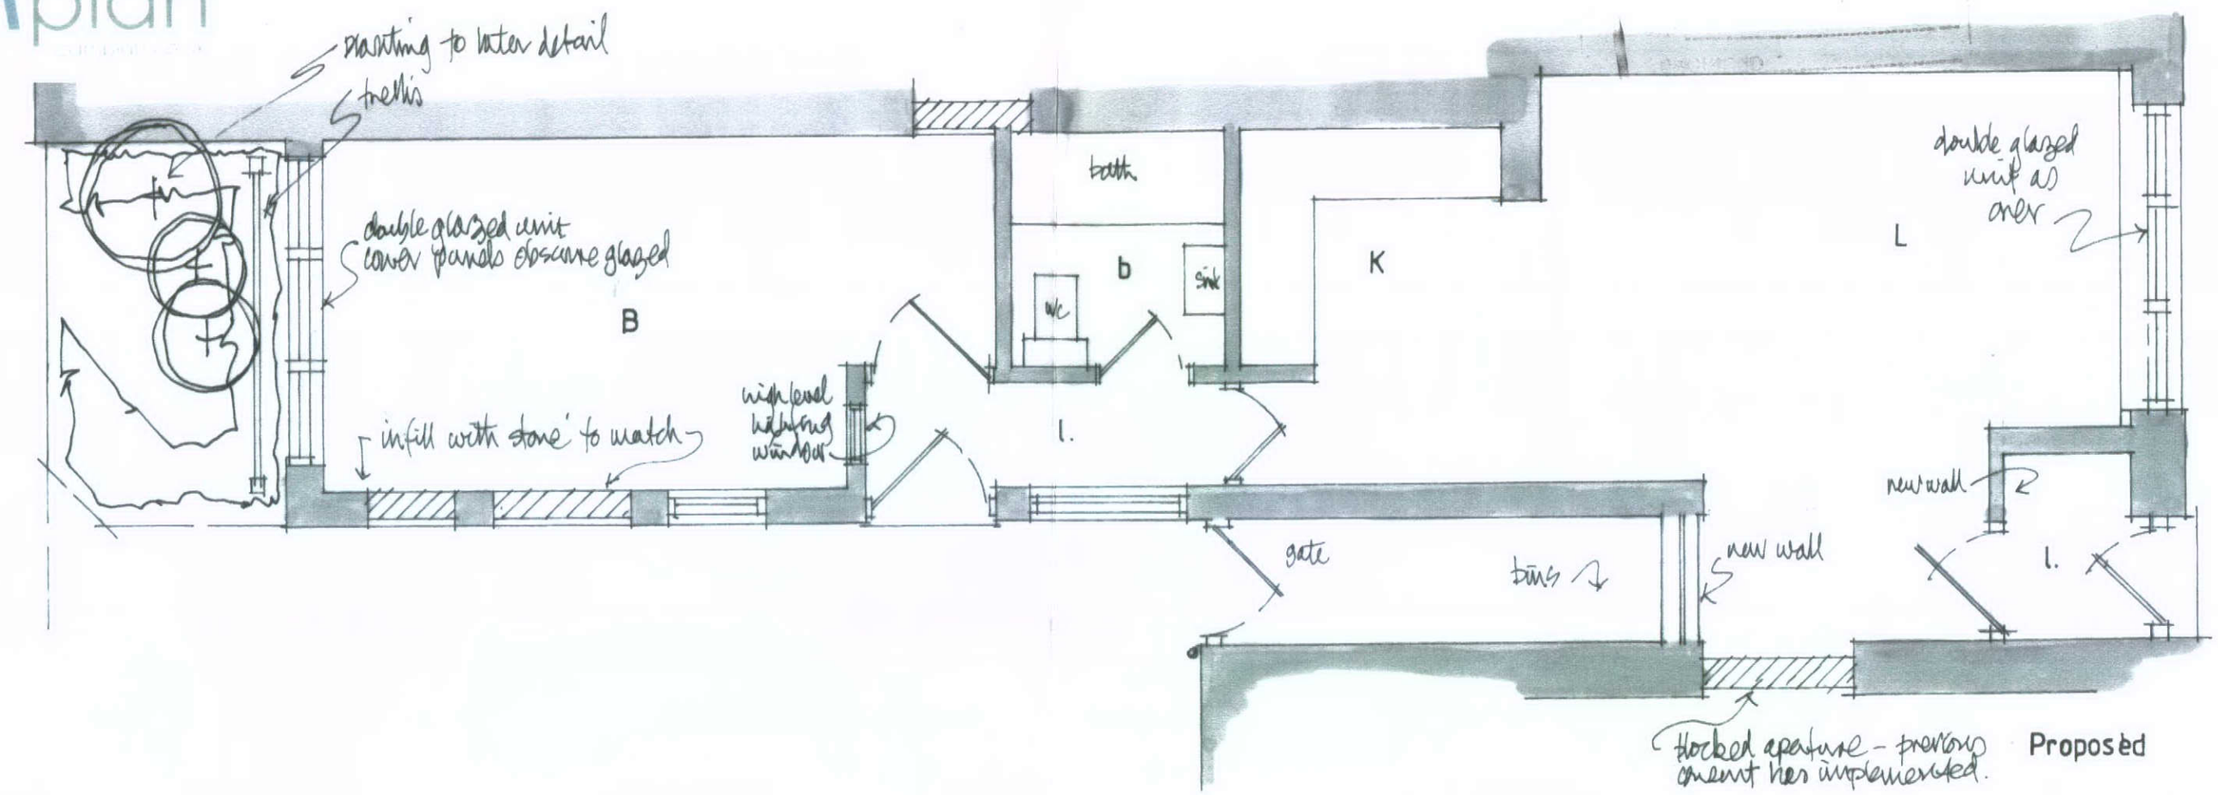

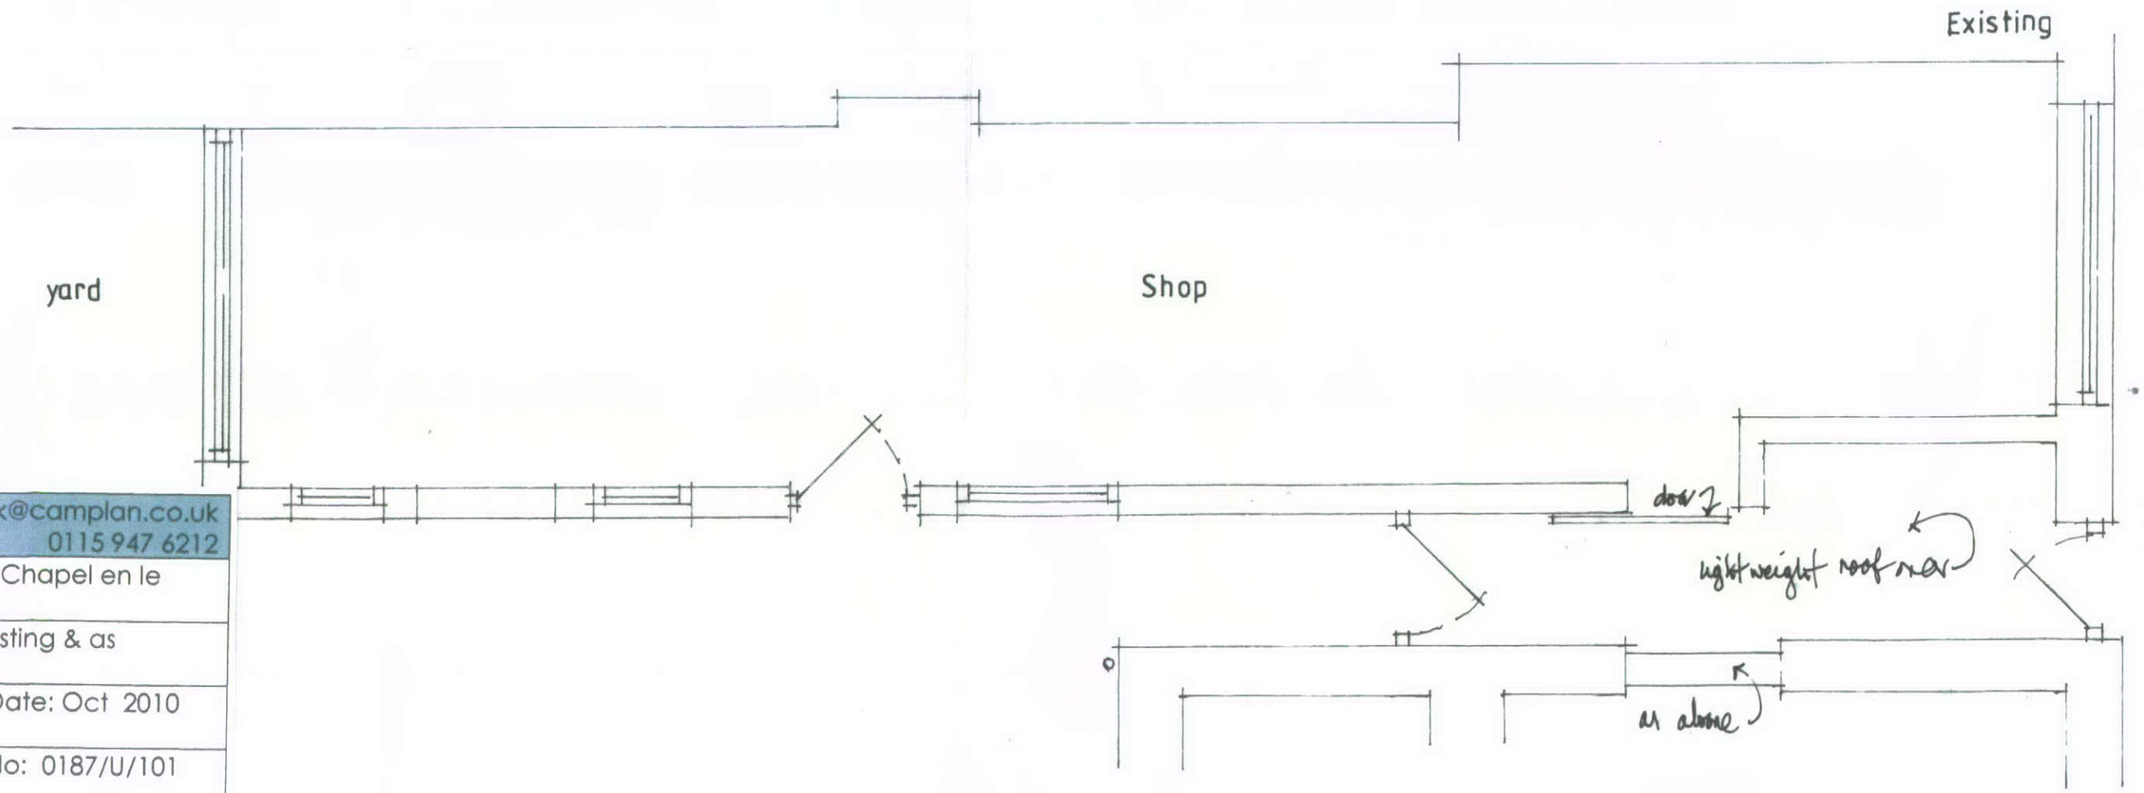

mark@camplan.co.uk
0115 947 6212

Site: Adj.10 High Street Chapel en le Frith	
Description: Plan as existing & as proposed	
Client: N G Webb	Date: Oct 2010
Scale: 1:50 @ A3	No: 0187/U/101

© CAMplan DO NOT SCALE PLANNING PURPOSES ONLY