

APK/2010/0578

EXISTING FRONT WEST ELEVATION.

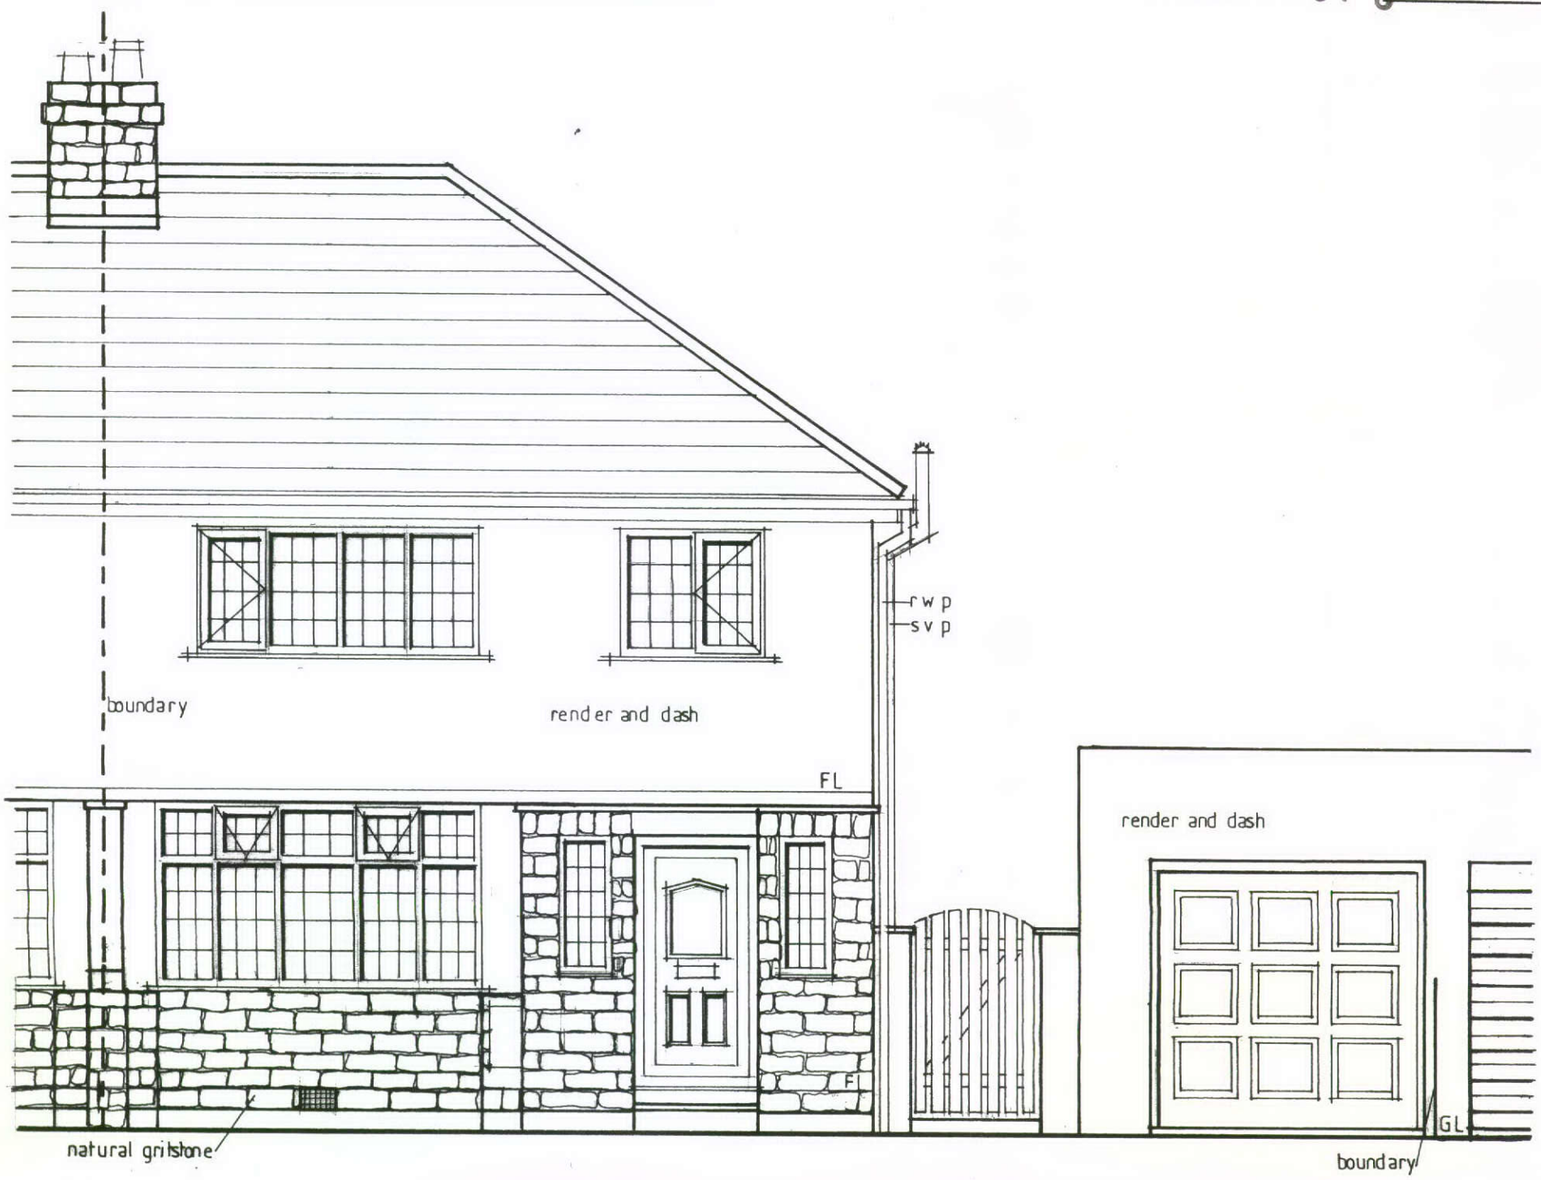

EXISTING GABLE SOUTH ELEVATION.

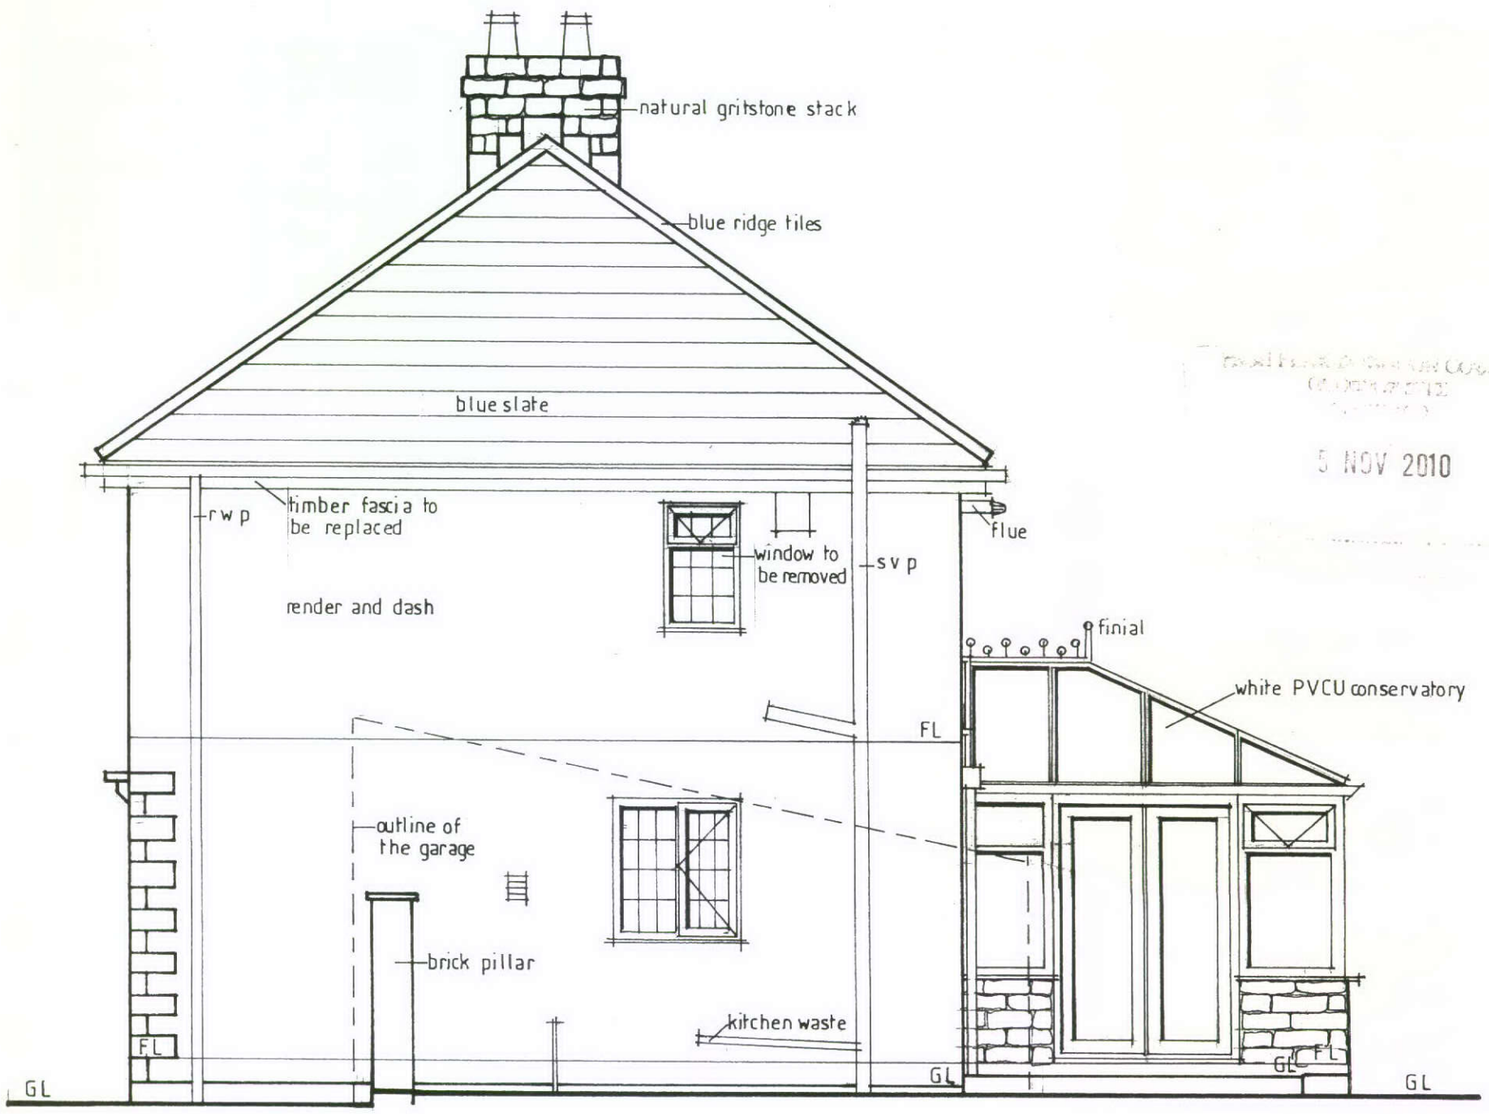

5 NOV 2010