
APK/2010/0578

EXISTING REAR EAST ELEVATION

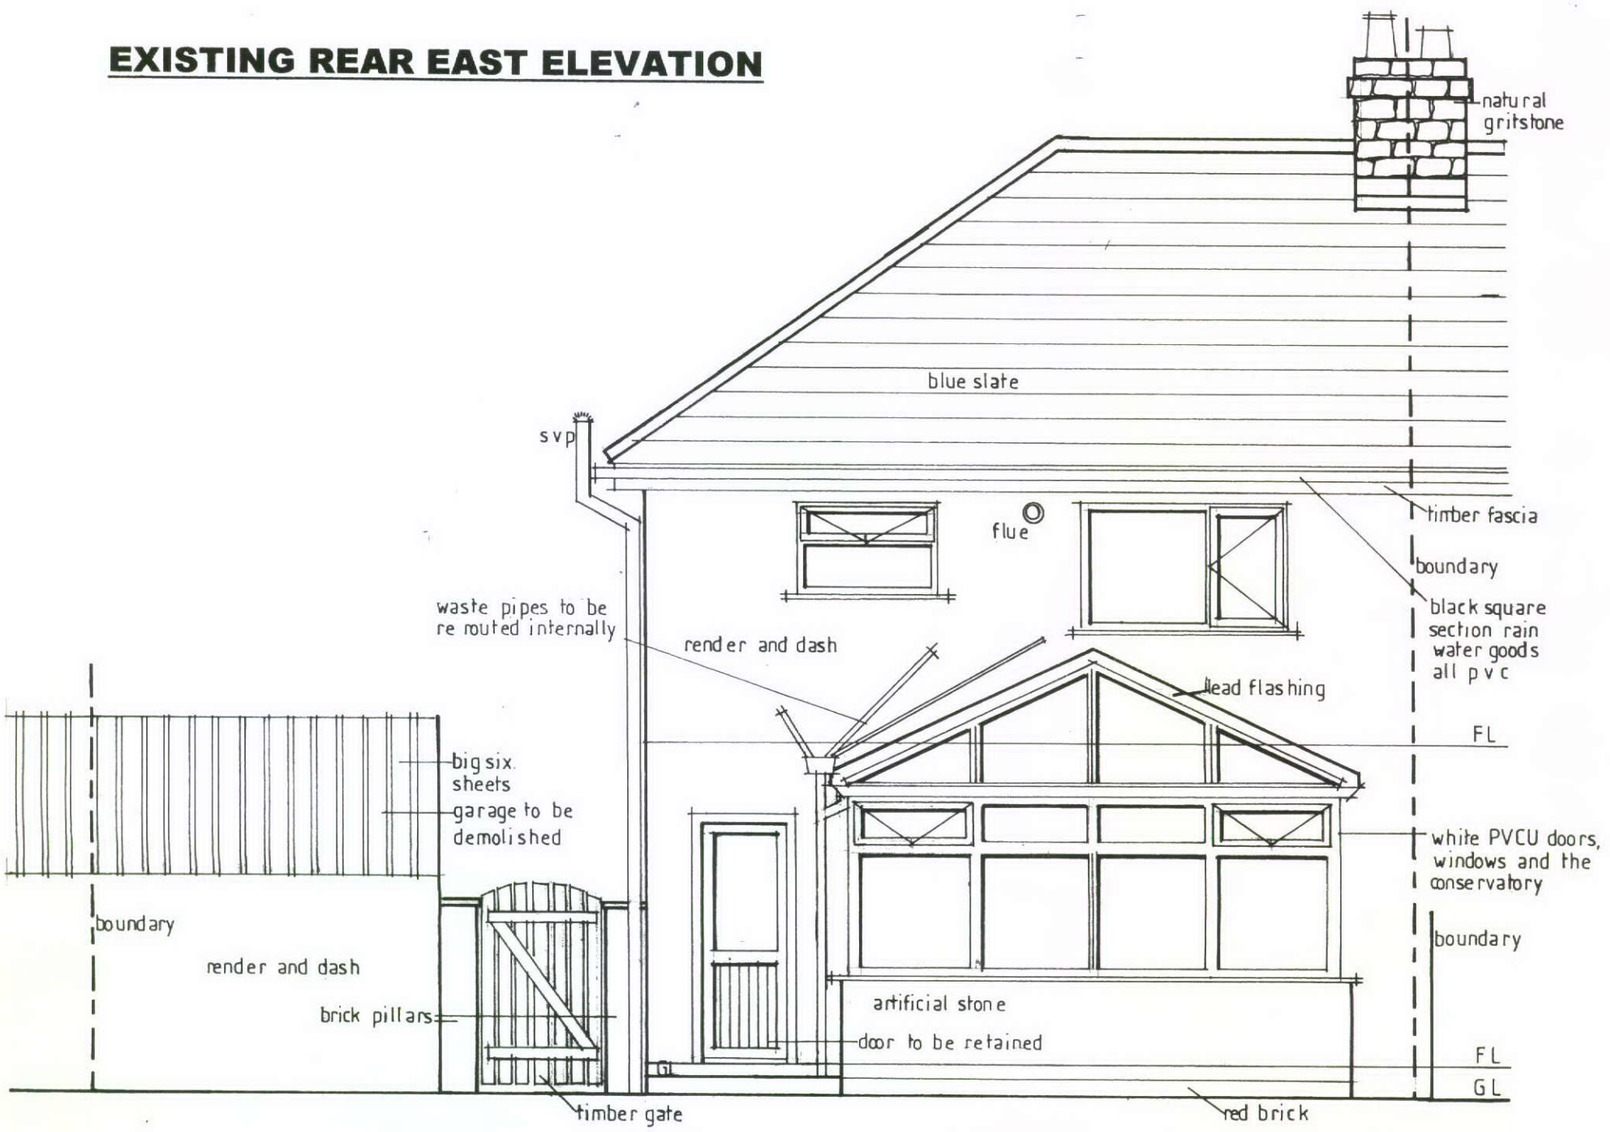

5 NOV 2010