
RECEIVED 2010 . 5 / 8

SHEET 1.

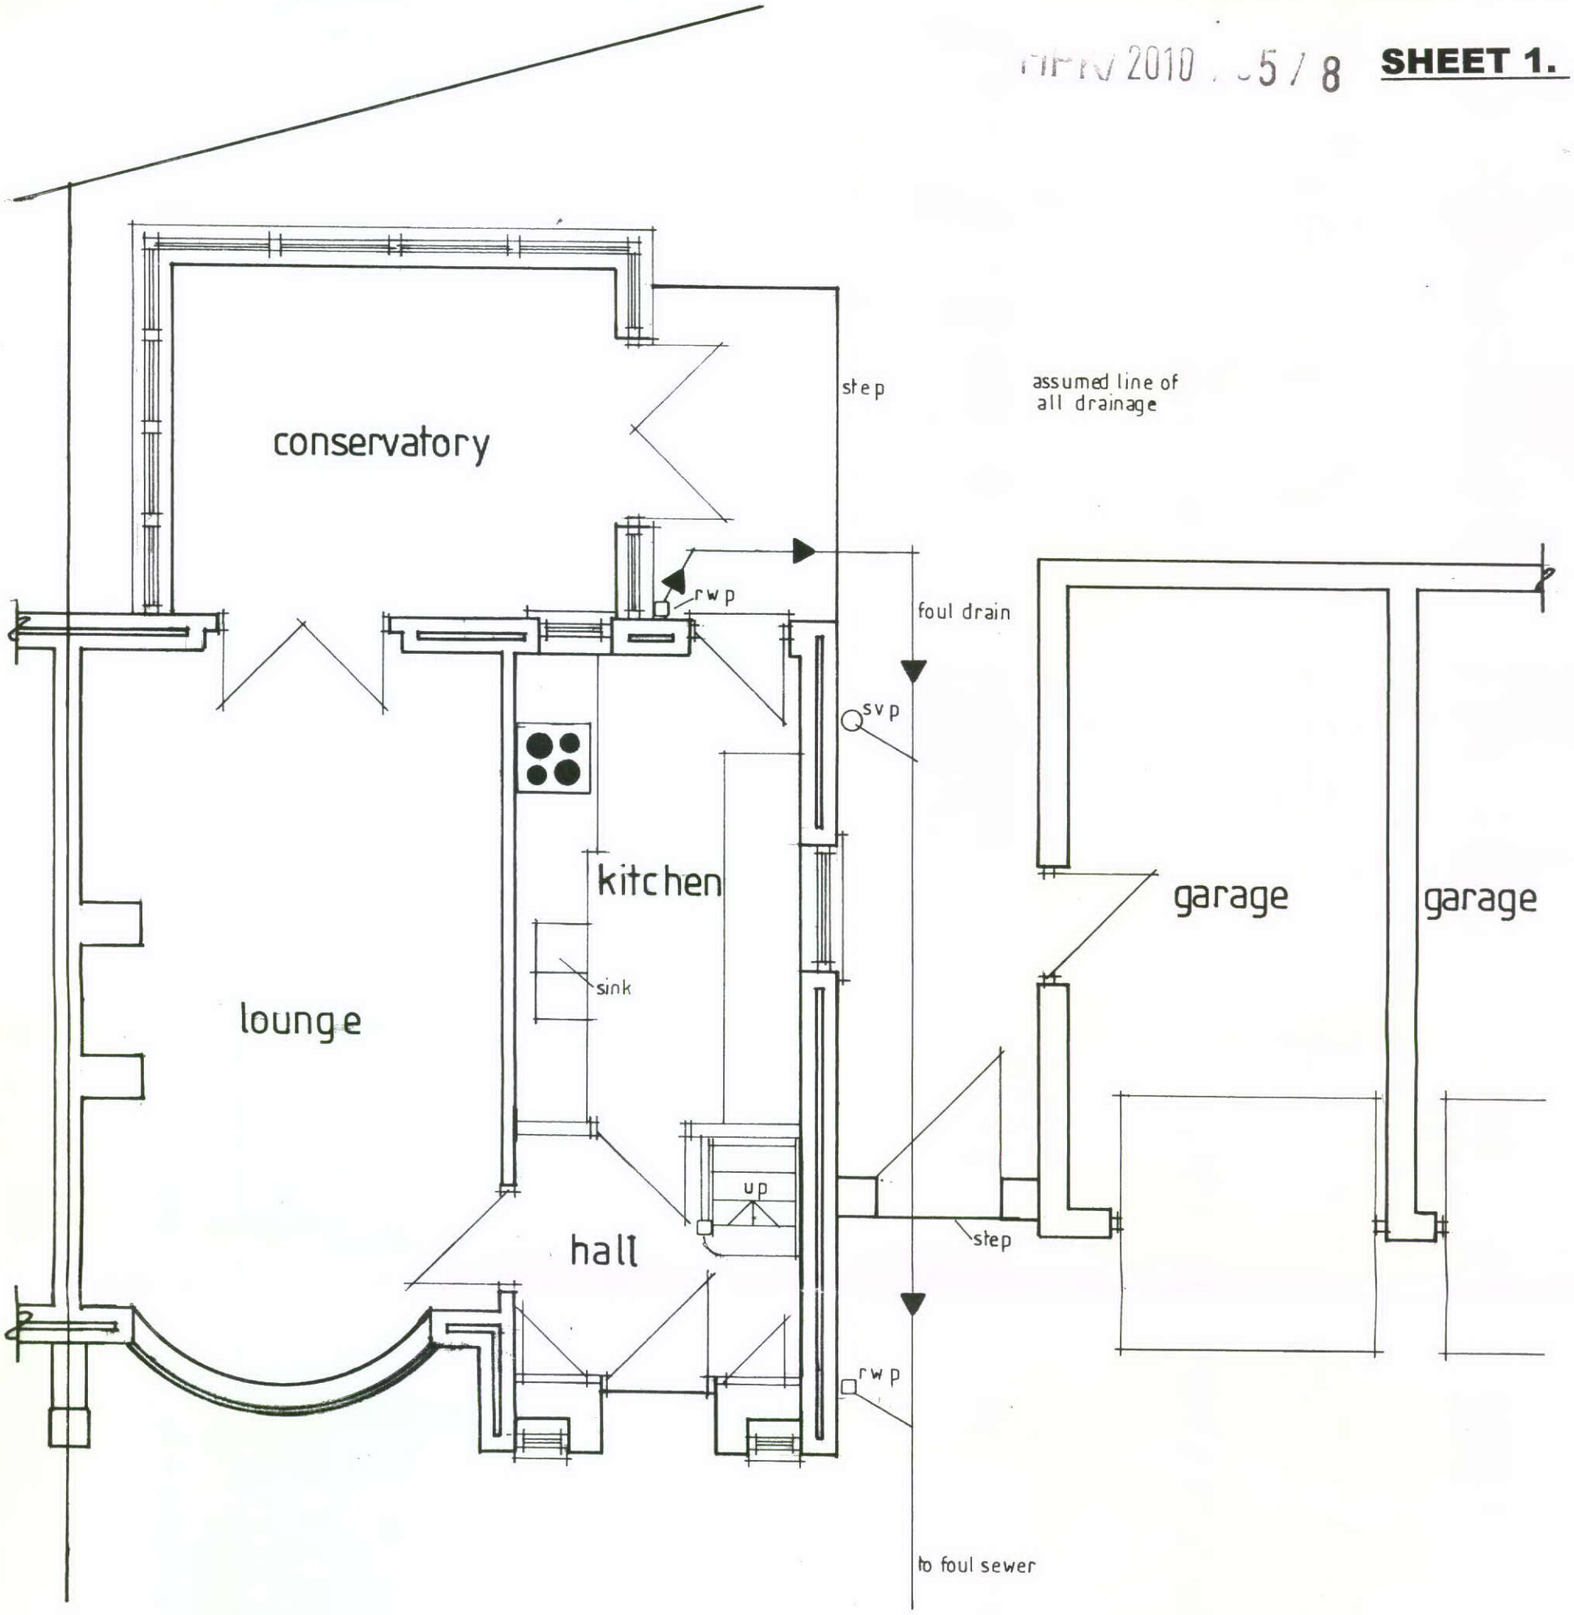

EXISTING GROUND FLOOR PLAN.


5 NOV 2010

PROPOSED SINGLE STOREY, GABLE ADDITION TO FORM A KITCHEN EXTENSION AT AT 18, LATHKIL GROVE, FAIRFIELD, BUXTON, DERBYSHIRE. SK17 7PH.

FOR MR AND MRS A. McKINNEY.

SCALE 1: 50.

SEPTEMBER 2010.

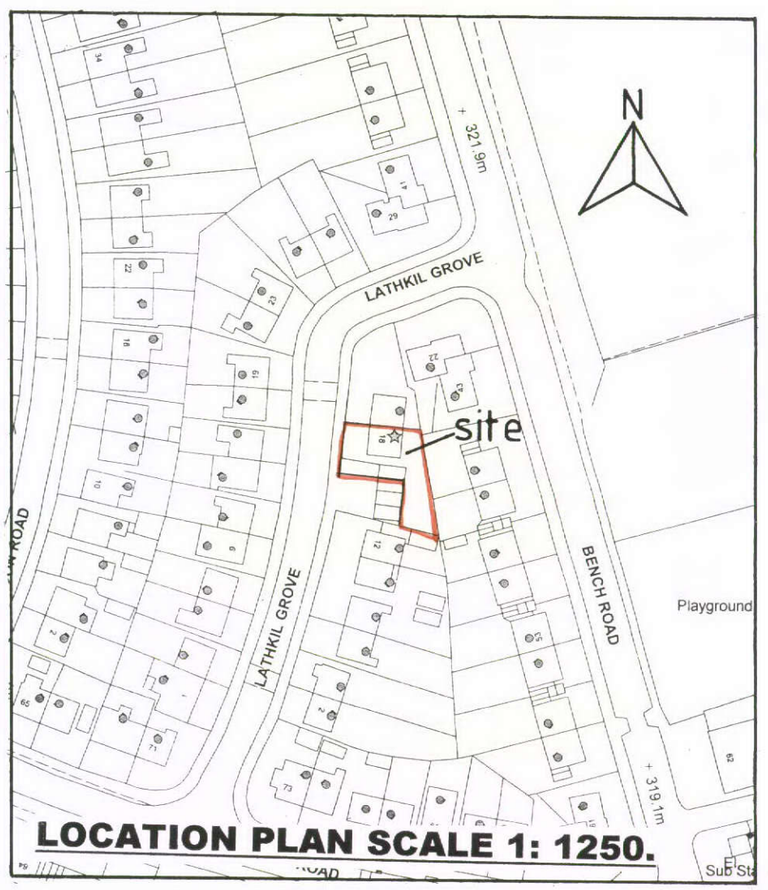

LOCATION PLAN SCALE 1: 1250.