
HPK/2010/0578

SHEET 6.

PROPOSED FRONT WEST ELEVATION

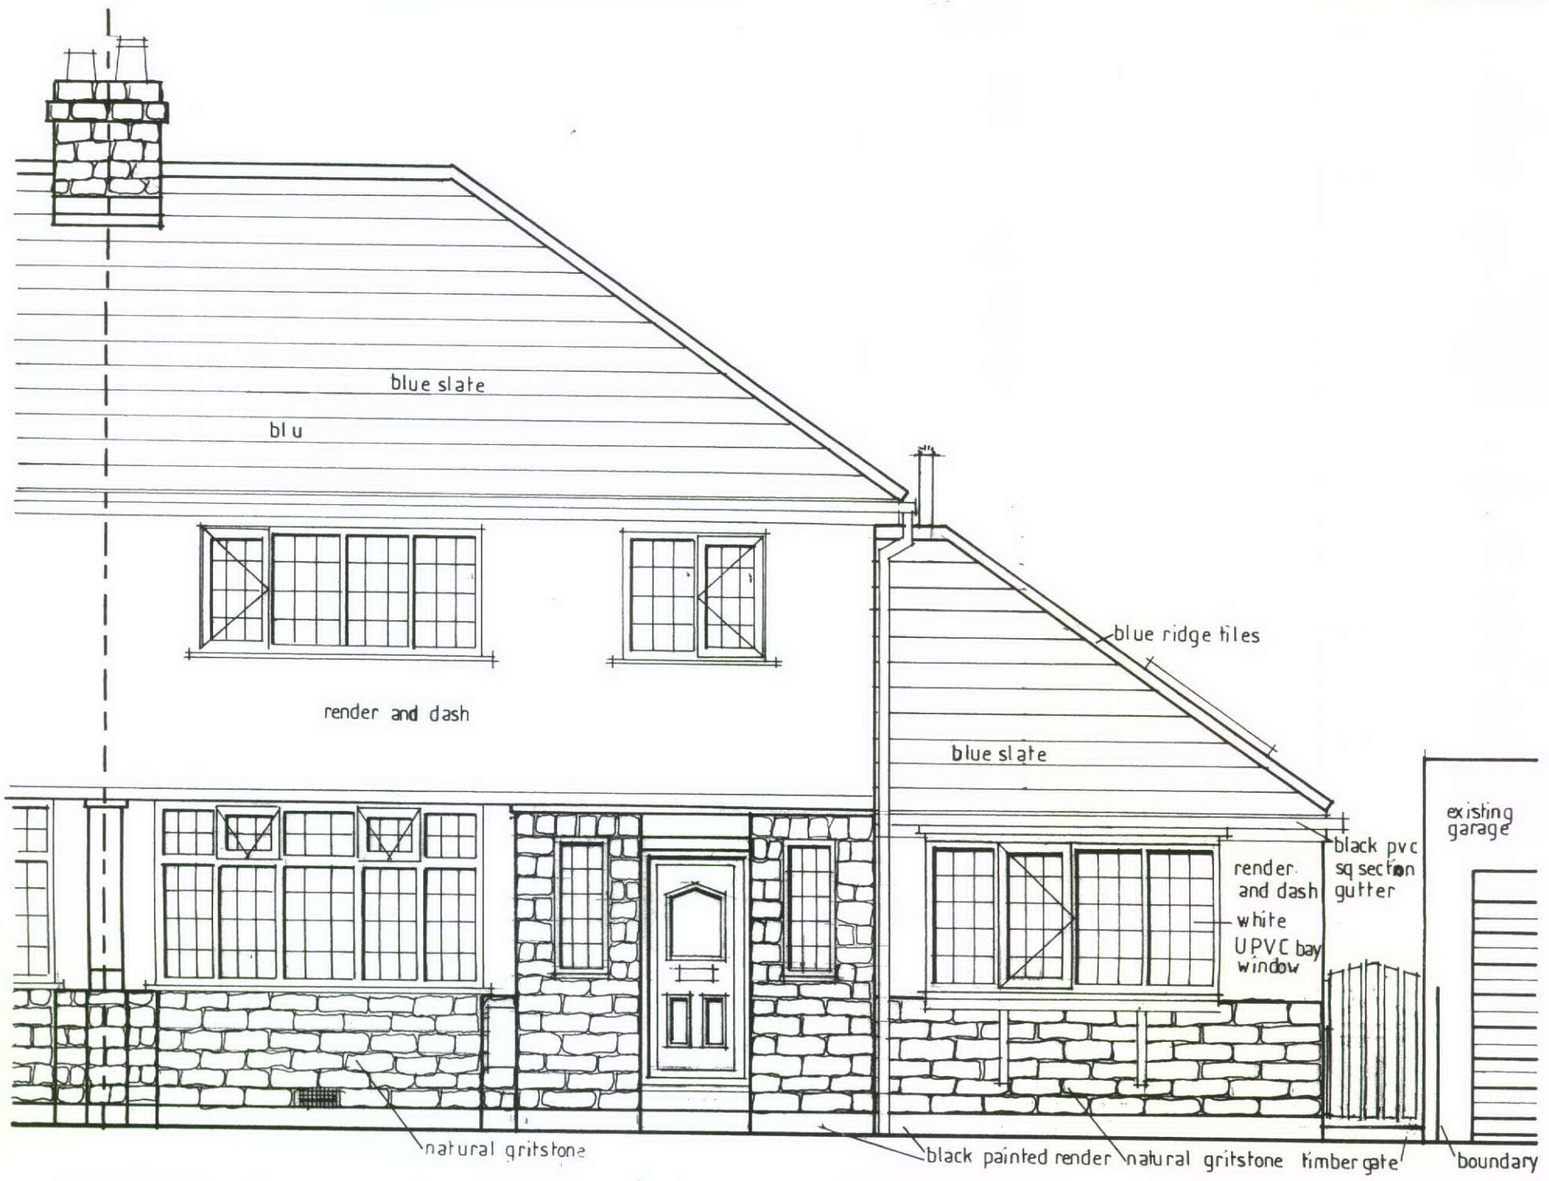

PROPOSED REAR EAST ELEVATION

