
PROPOSED GABLE SOUTH ELEVATION

HPK/2010/0578 **SHEET 5.**

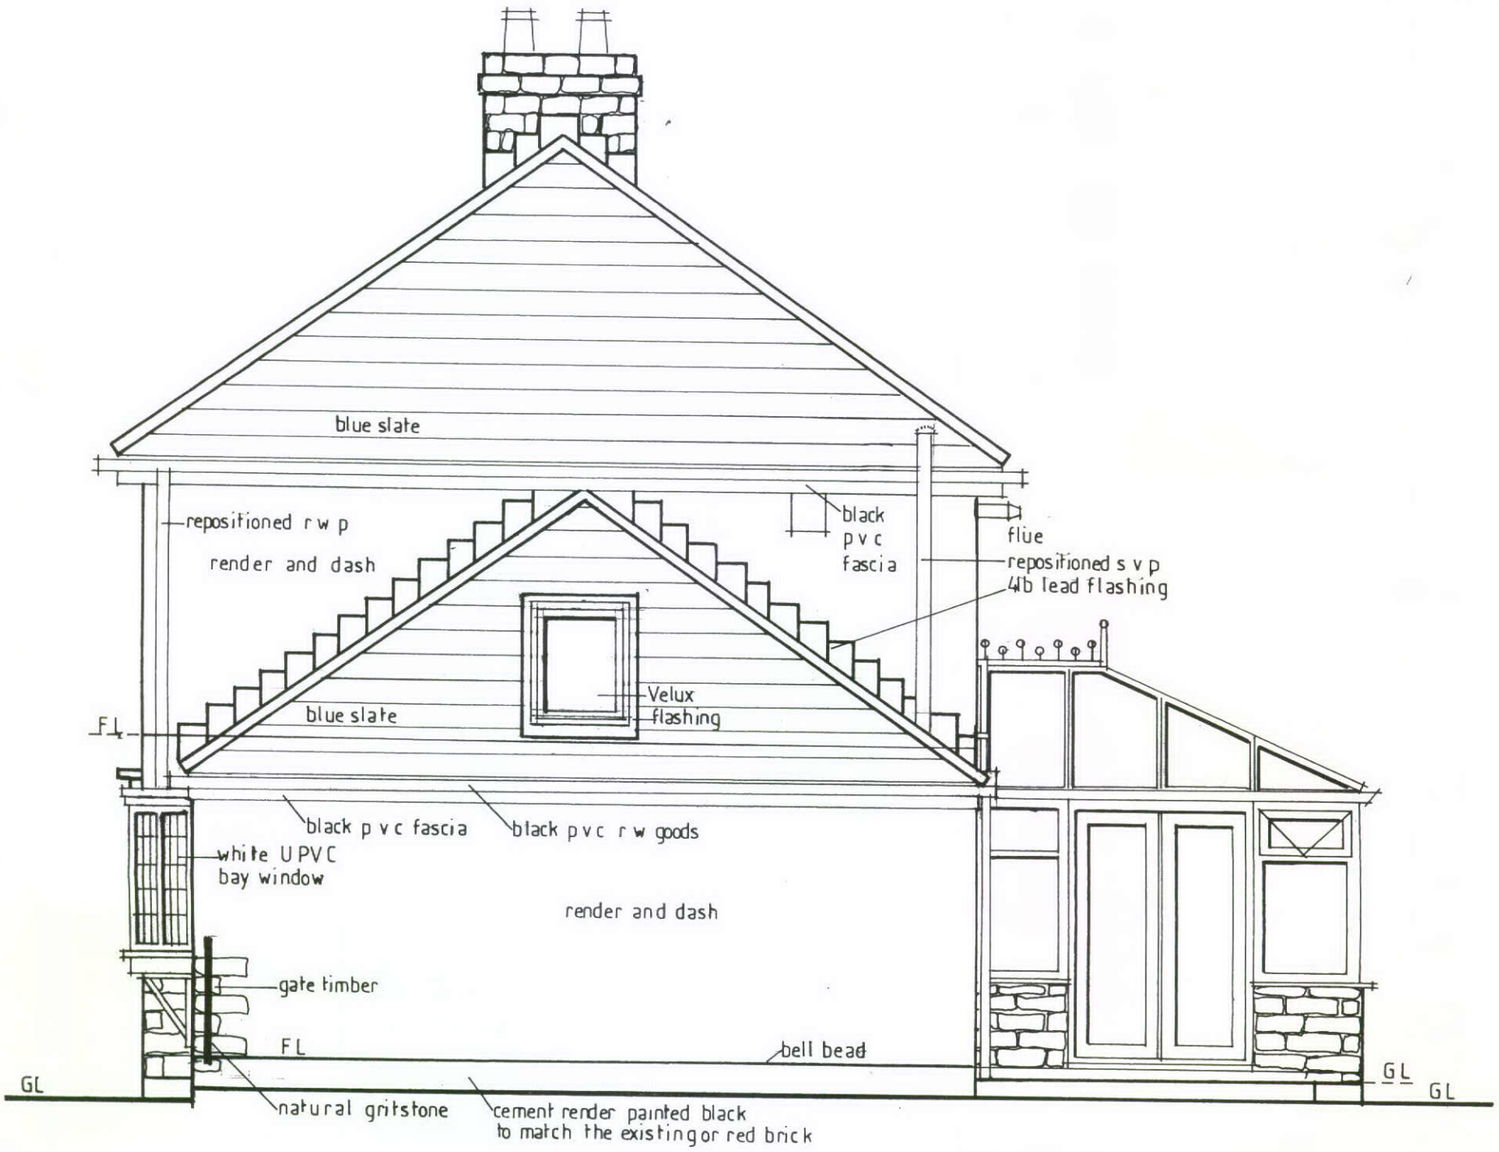

5 NOV 2010