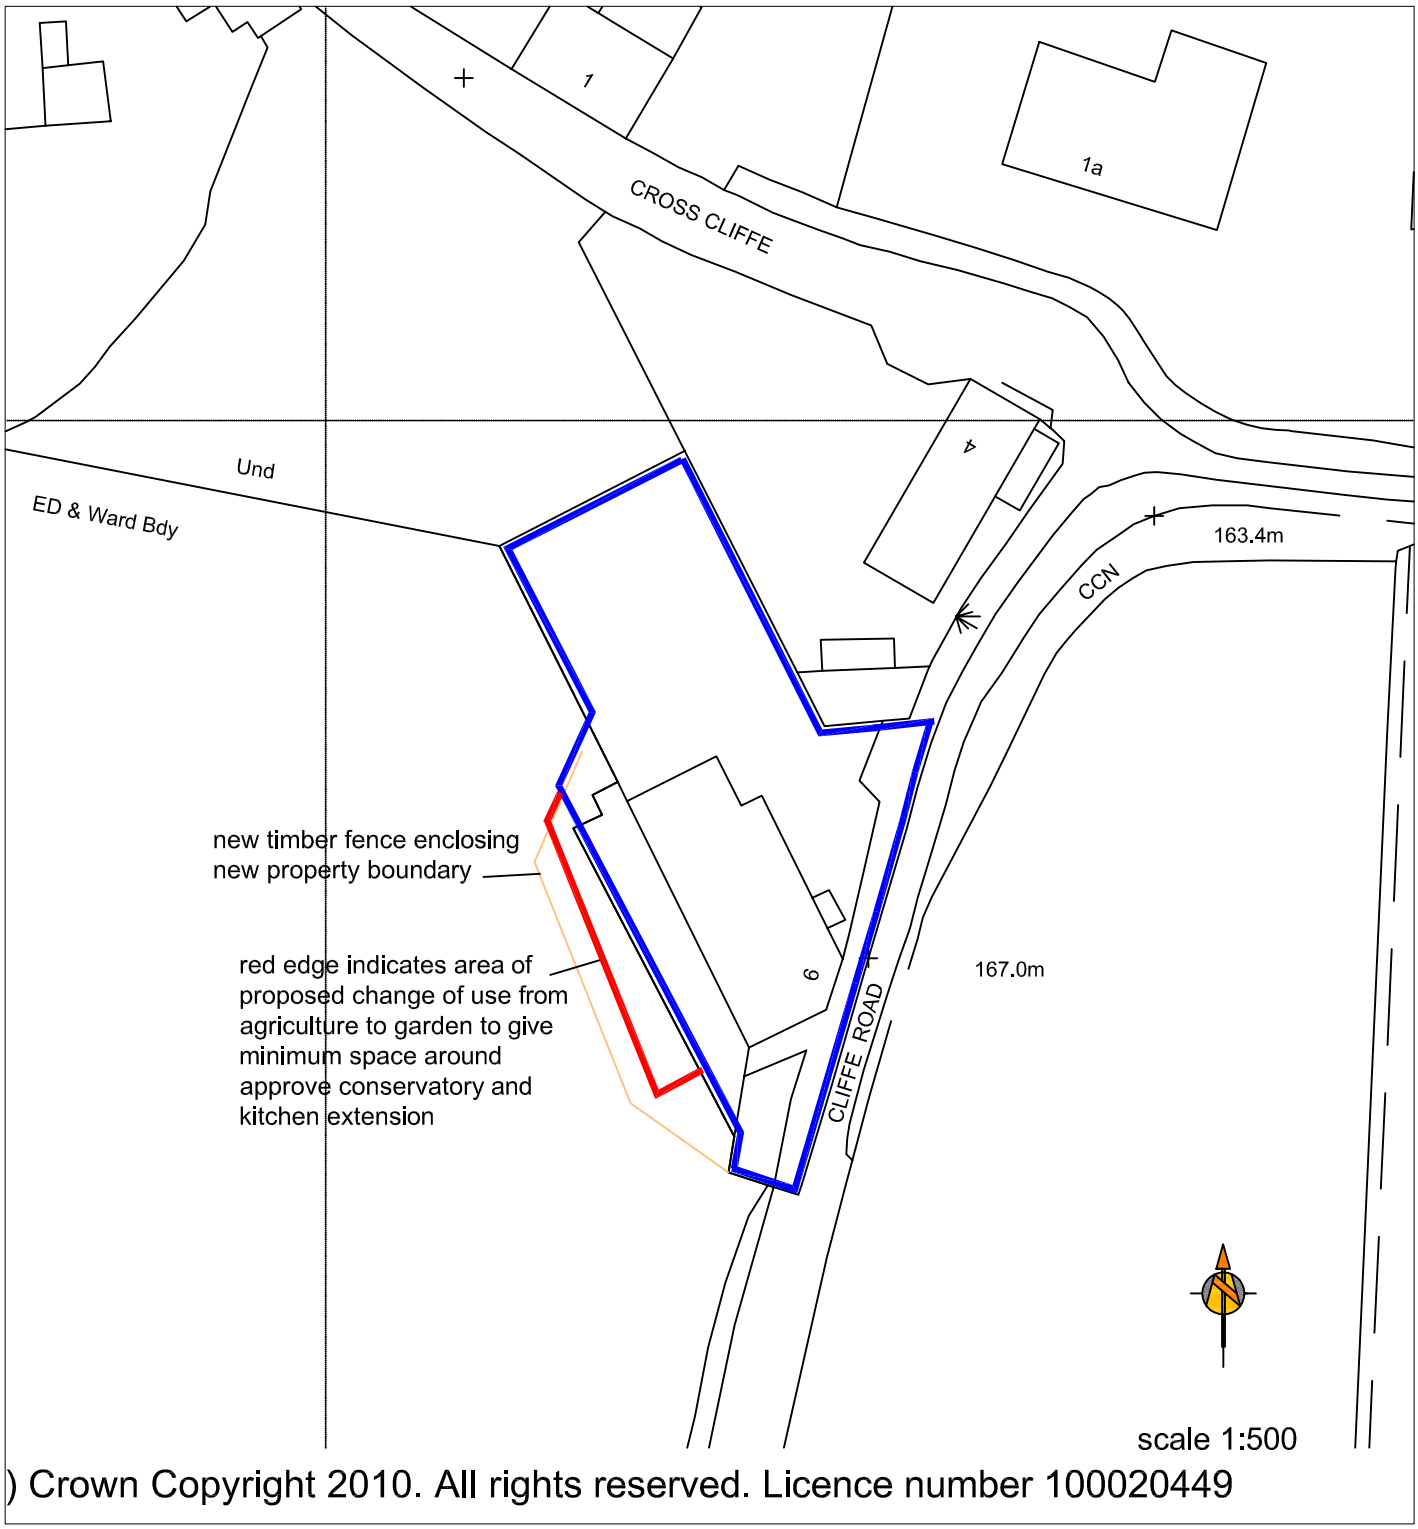


) Crown Copyright 2010. All rights reserved. Licence number 100020449

PROPOSED EXTENSION TO REAR GARDEN AT

6 CLIFFE ROAD GLOSSOP FOR

MR.AND MRS.STOWELL

L O C A T I O N P L A N

scale 1:500 drg.no. KS/1 date 10/10

J R A MOORHOUSE PLANNNING
chartered town planning consultant
18 DALE ROAD MARPLE STOCKPORT CHESHIRE SK6 6HA
tel: 0161 427 4808 e-mail a.moorhouse1@ntlworld.com fax: 0161 427 8580