



west elevation showing approved conservatory and kitchen extension
and height of proposed stone retaining wall above ground level of house

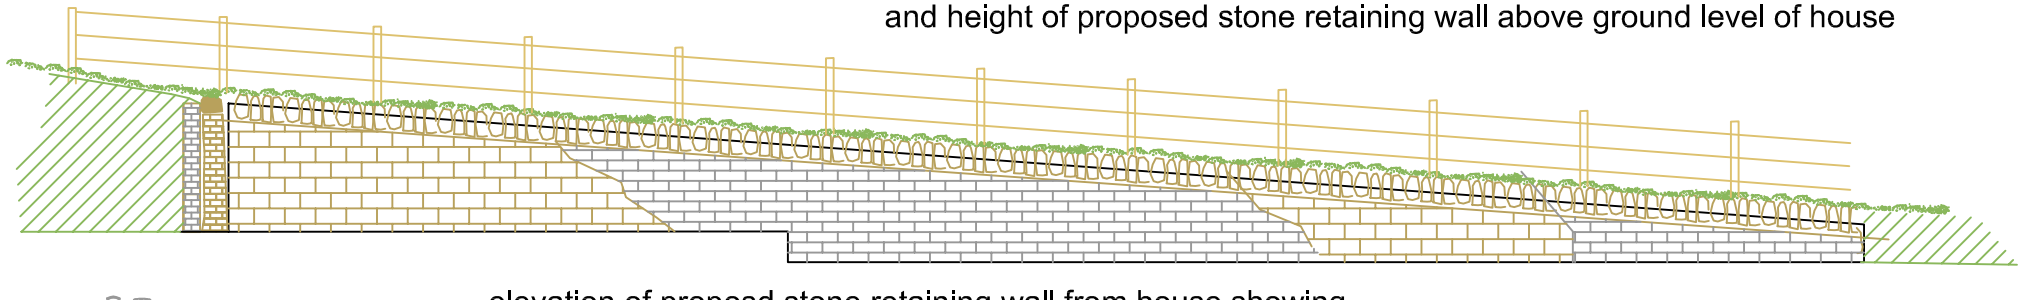

elevation of proposd stone retaining wall from house showing
blockwork structural wall hidden behind new drystone wall face -
timber fence to boundary of property above

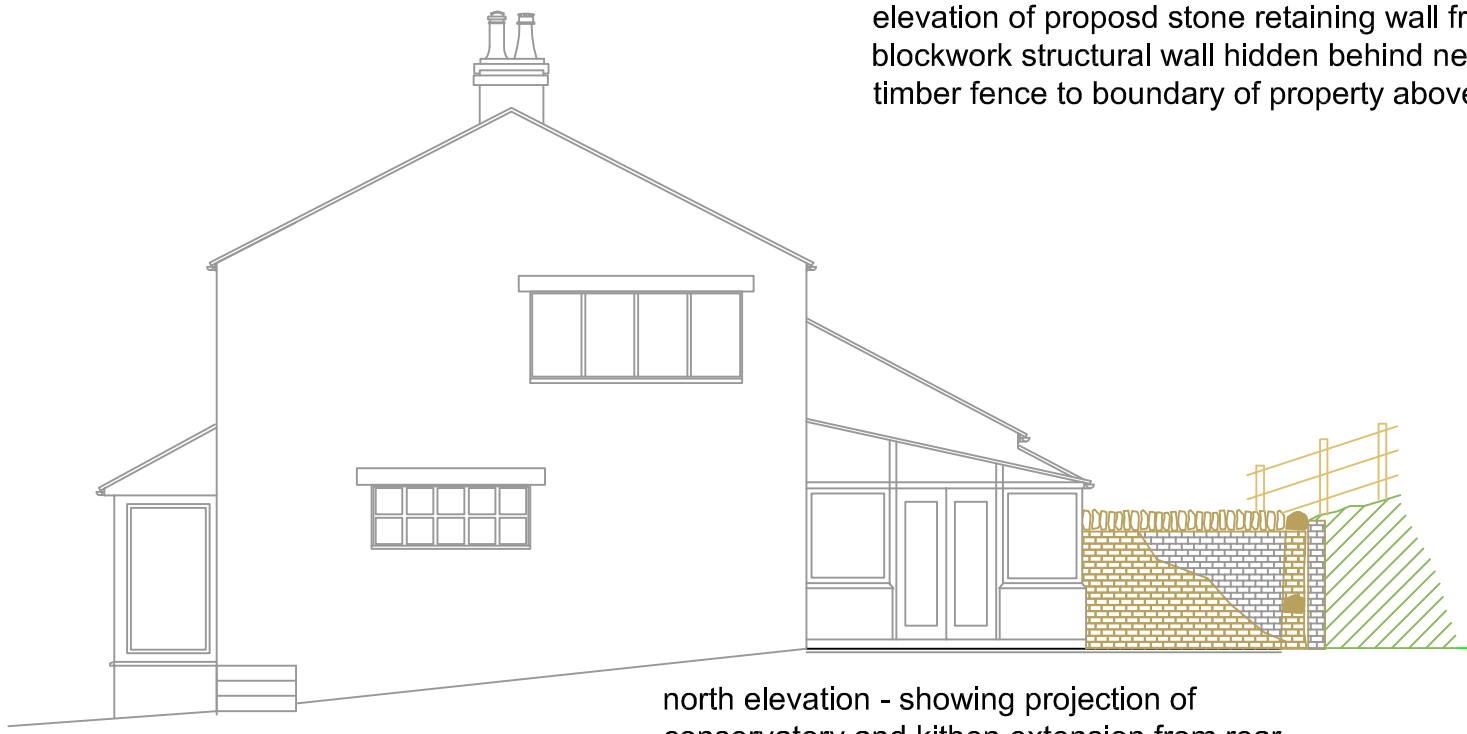

scale 1:100

north elevation - showing projection of
conservatory and kithen extension from rear
wall of house and proposed retaining wall



south elevation - south end of proposed retaining wall is
hidden by height of field bank above house on this side

J R A MOORHOUSE PLANNNING

chartered town planning consultant

18 DALE ROAD MARPLE STOCKPORT CHESHIRE SK6 6HA

tel: 0161 427 4808 e-mail a.moorhouse1@ntlworld.com fax: 0161 427 8580

PROPOSED EXTENSION TO REAR GARDEN AT 6 CLIFFE ROAD GLOSSOP FOR

MR.AND MRS.STOWELL

E L E V A T I O N scale 1:100 drg.no. KS/3 date 10/10