
HPK/2010/0540

Work Location Plan @ 1:200

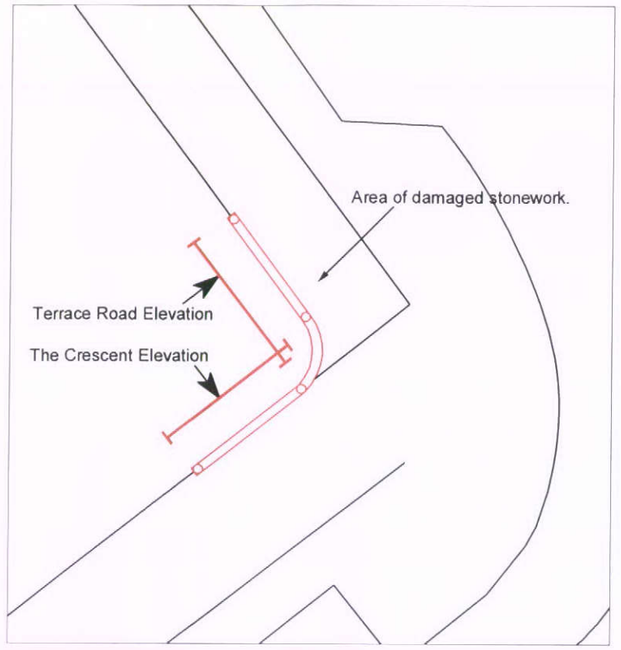


Elevation Plan of Baluster @ 1:5

It is proposed to drill and pin the baluster however until the parapet is taken down, we will not know if a repair is possible.

If the baluster cannot be repaired an exact copy will be cast and used to replace it.

Line of crack to balusters.

Elevation of Terrace Road Parapet Wall @ 1:20

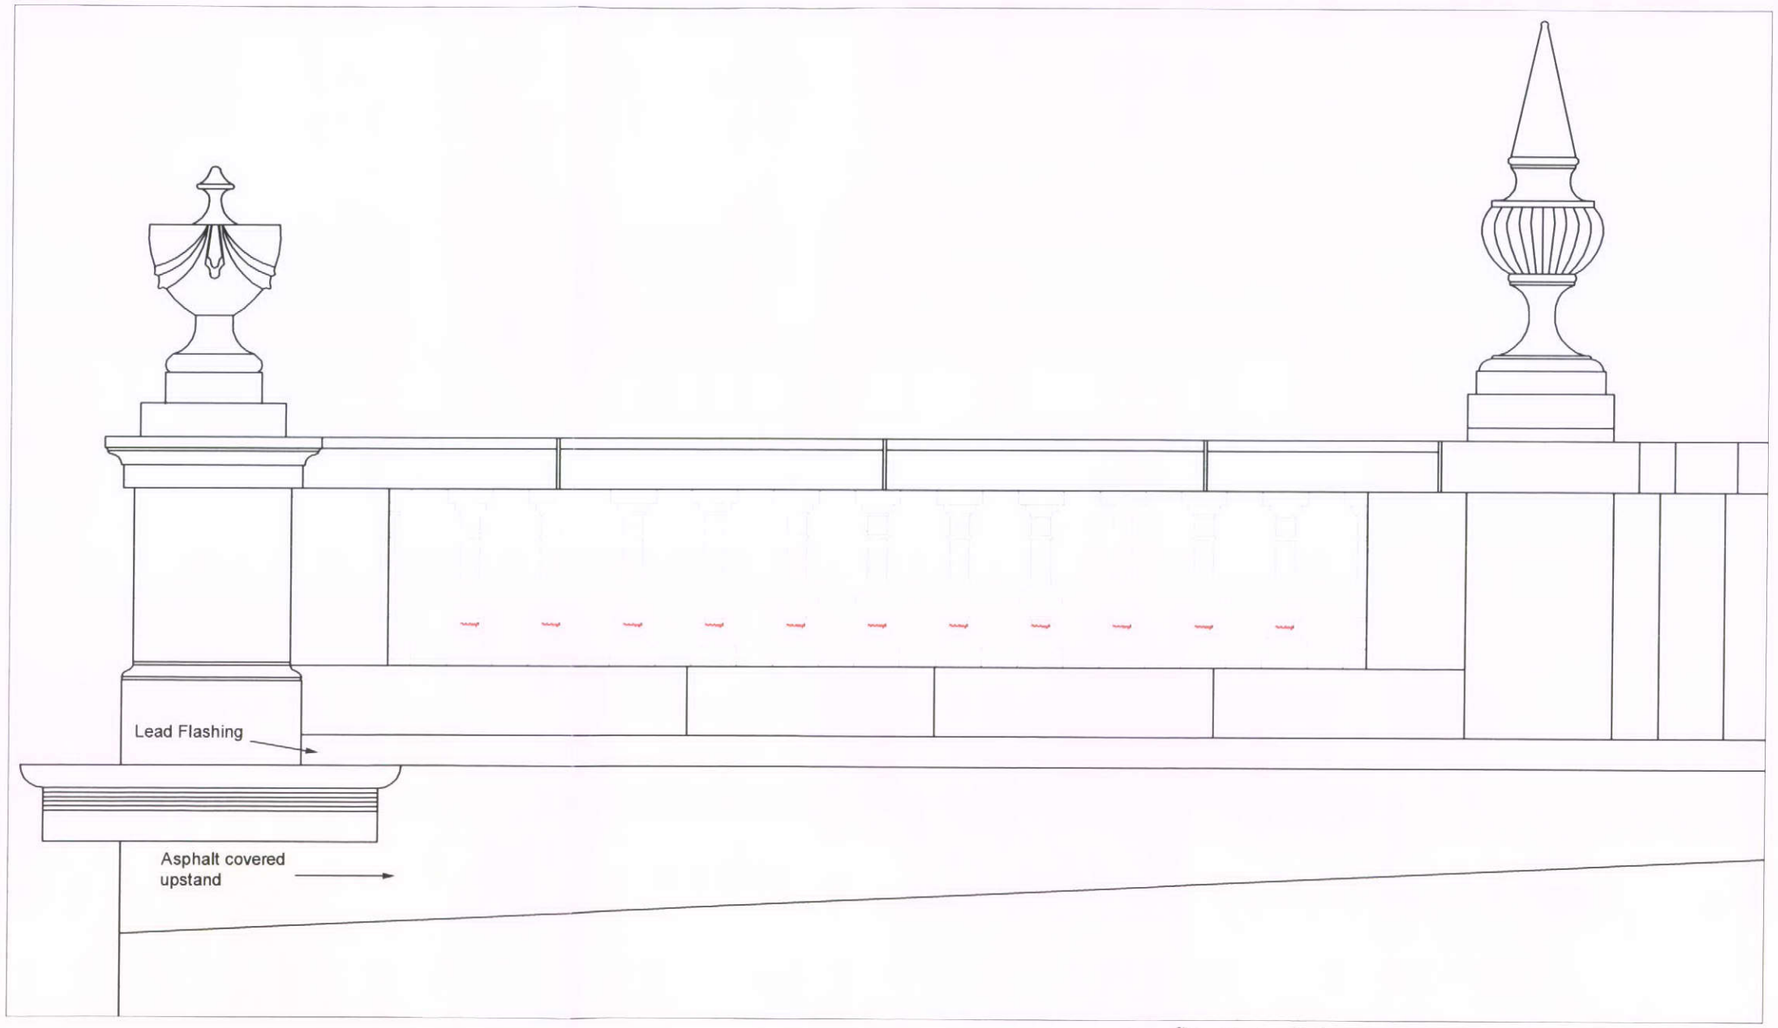

8 NOV 2010

	INITIAL	DATE
DRAWN	MM	Oct 10
CHECKED		

THIS DRAWING IS COPYRIGHT AND MAY NOT BE REPRODUCED OR MADE USE OF UNLESS EXPRESSLY AGREED BY EDWARD SYMMONS LLP

CLIENT: The LPA Joint Receiver's for Nationwide Building Society

ADDRESS: Cavendish Arcade, Buxton

PAPER SIZE: A3

PROJECT: Proposed Stone Parapet Repairs

DRAWING TITLE: Work Elevation and Location Plans

SCALE: Various

Edward Symmons
BUILDING CONSULTANCY
Cloister House, Riverside, New Bailey Street
Manchester M3 5AG
TEL: 0161 216 9197 FAX: 0161 216 3123

DRAWING NUMBER: L0102398/MM-002