




Existing front elevation.

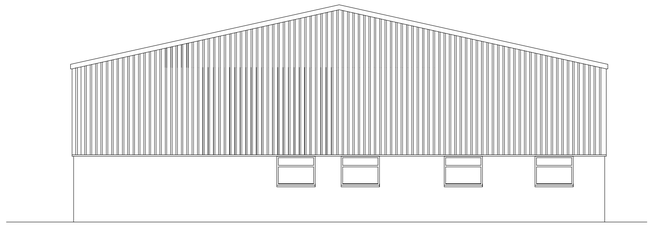

Existing side elevation.

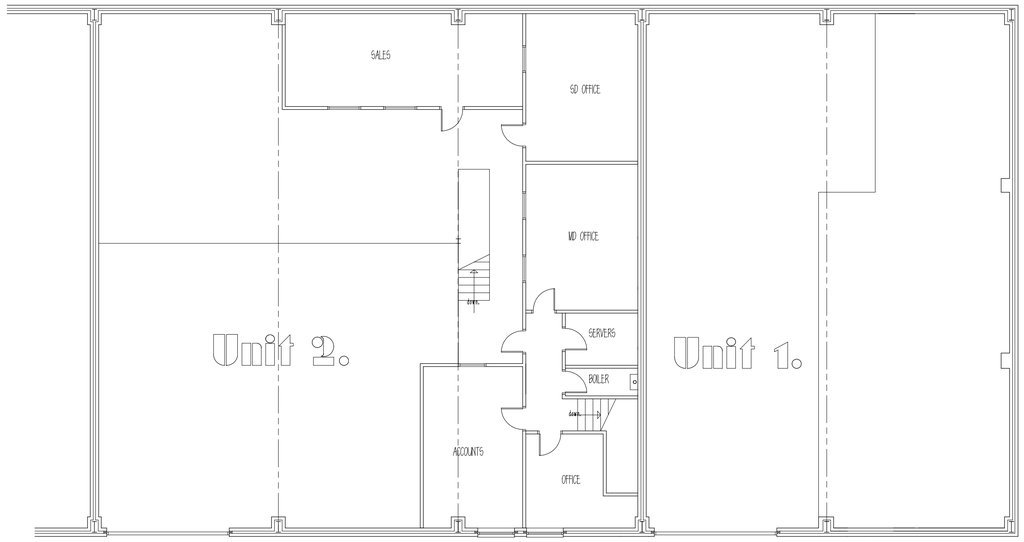

Existing first floor plan.

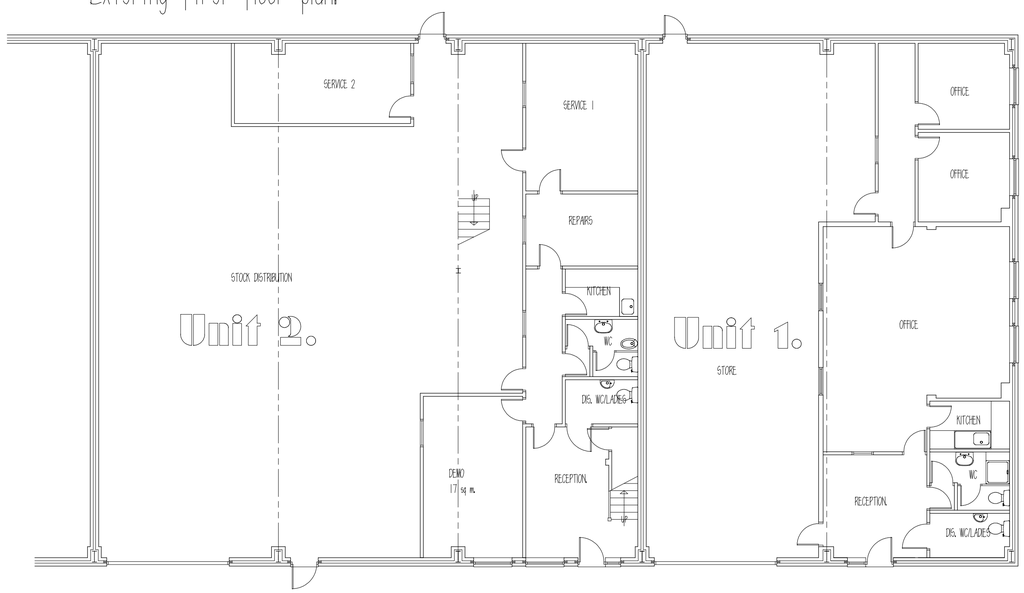

Existing ground floor plan.

THIS DRAWING IS NOT TO BE COPIED OR REPRODUCED
WITHOUT THE PRIOR WRITTEN CONSENT OF PLANMART LTD.

PLANMART

Client:

Holdan Ltd.
Units 1 & 2, Waterside Business Park,
Hadfield, Glossop. SK13 1BE.

Project:

Proposed Internal alterations, new windows to side first floor and alterations to doors/windows to front elevation.

Title:

Existing plans & front elevation.

Scale:1:100.	A1 sheet.
Drawn: WH	Date: Sept 2010.
Project no.: 2354	Drawing no.: 2354-1

PLANMART LIMITED
53A High St. West, Glossop,
Derbyshire SK13 8AZ.
Tel: 01457 863153 E mail: planmart@btconnect.com