NMA/2010/0043

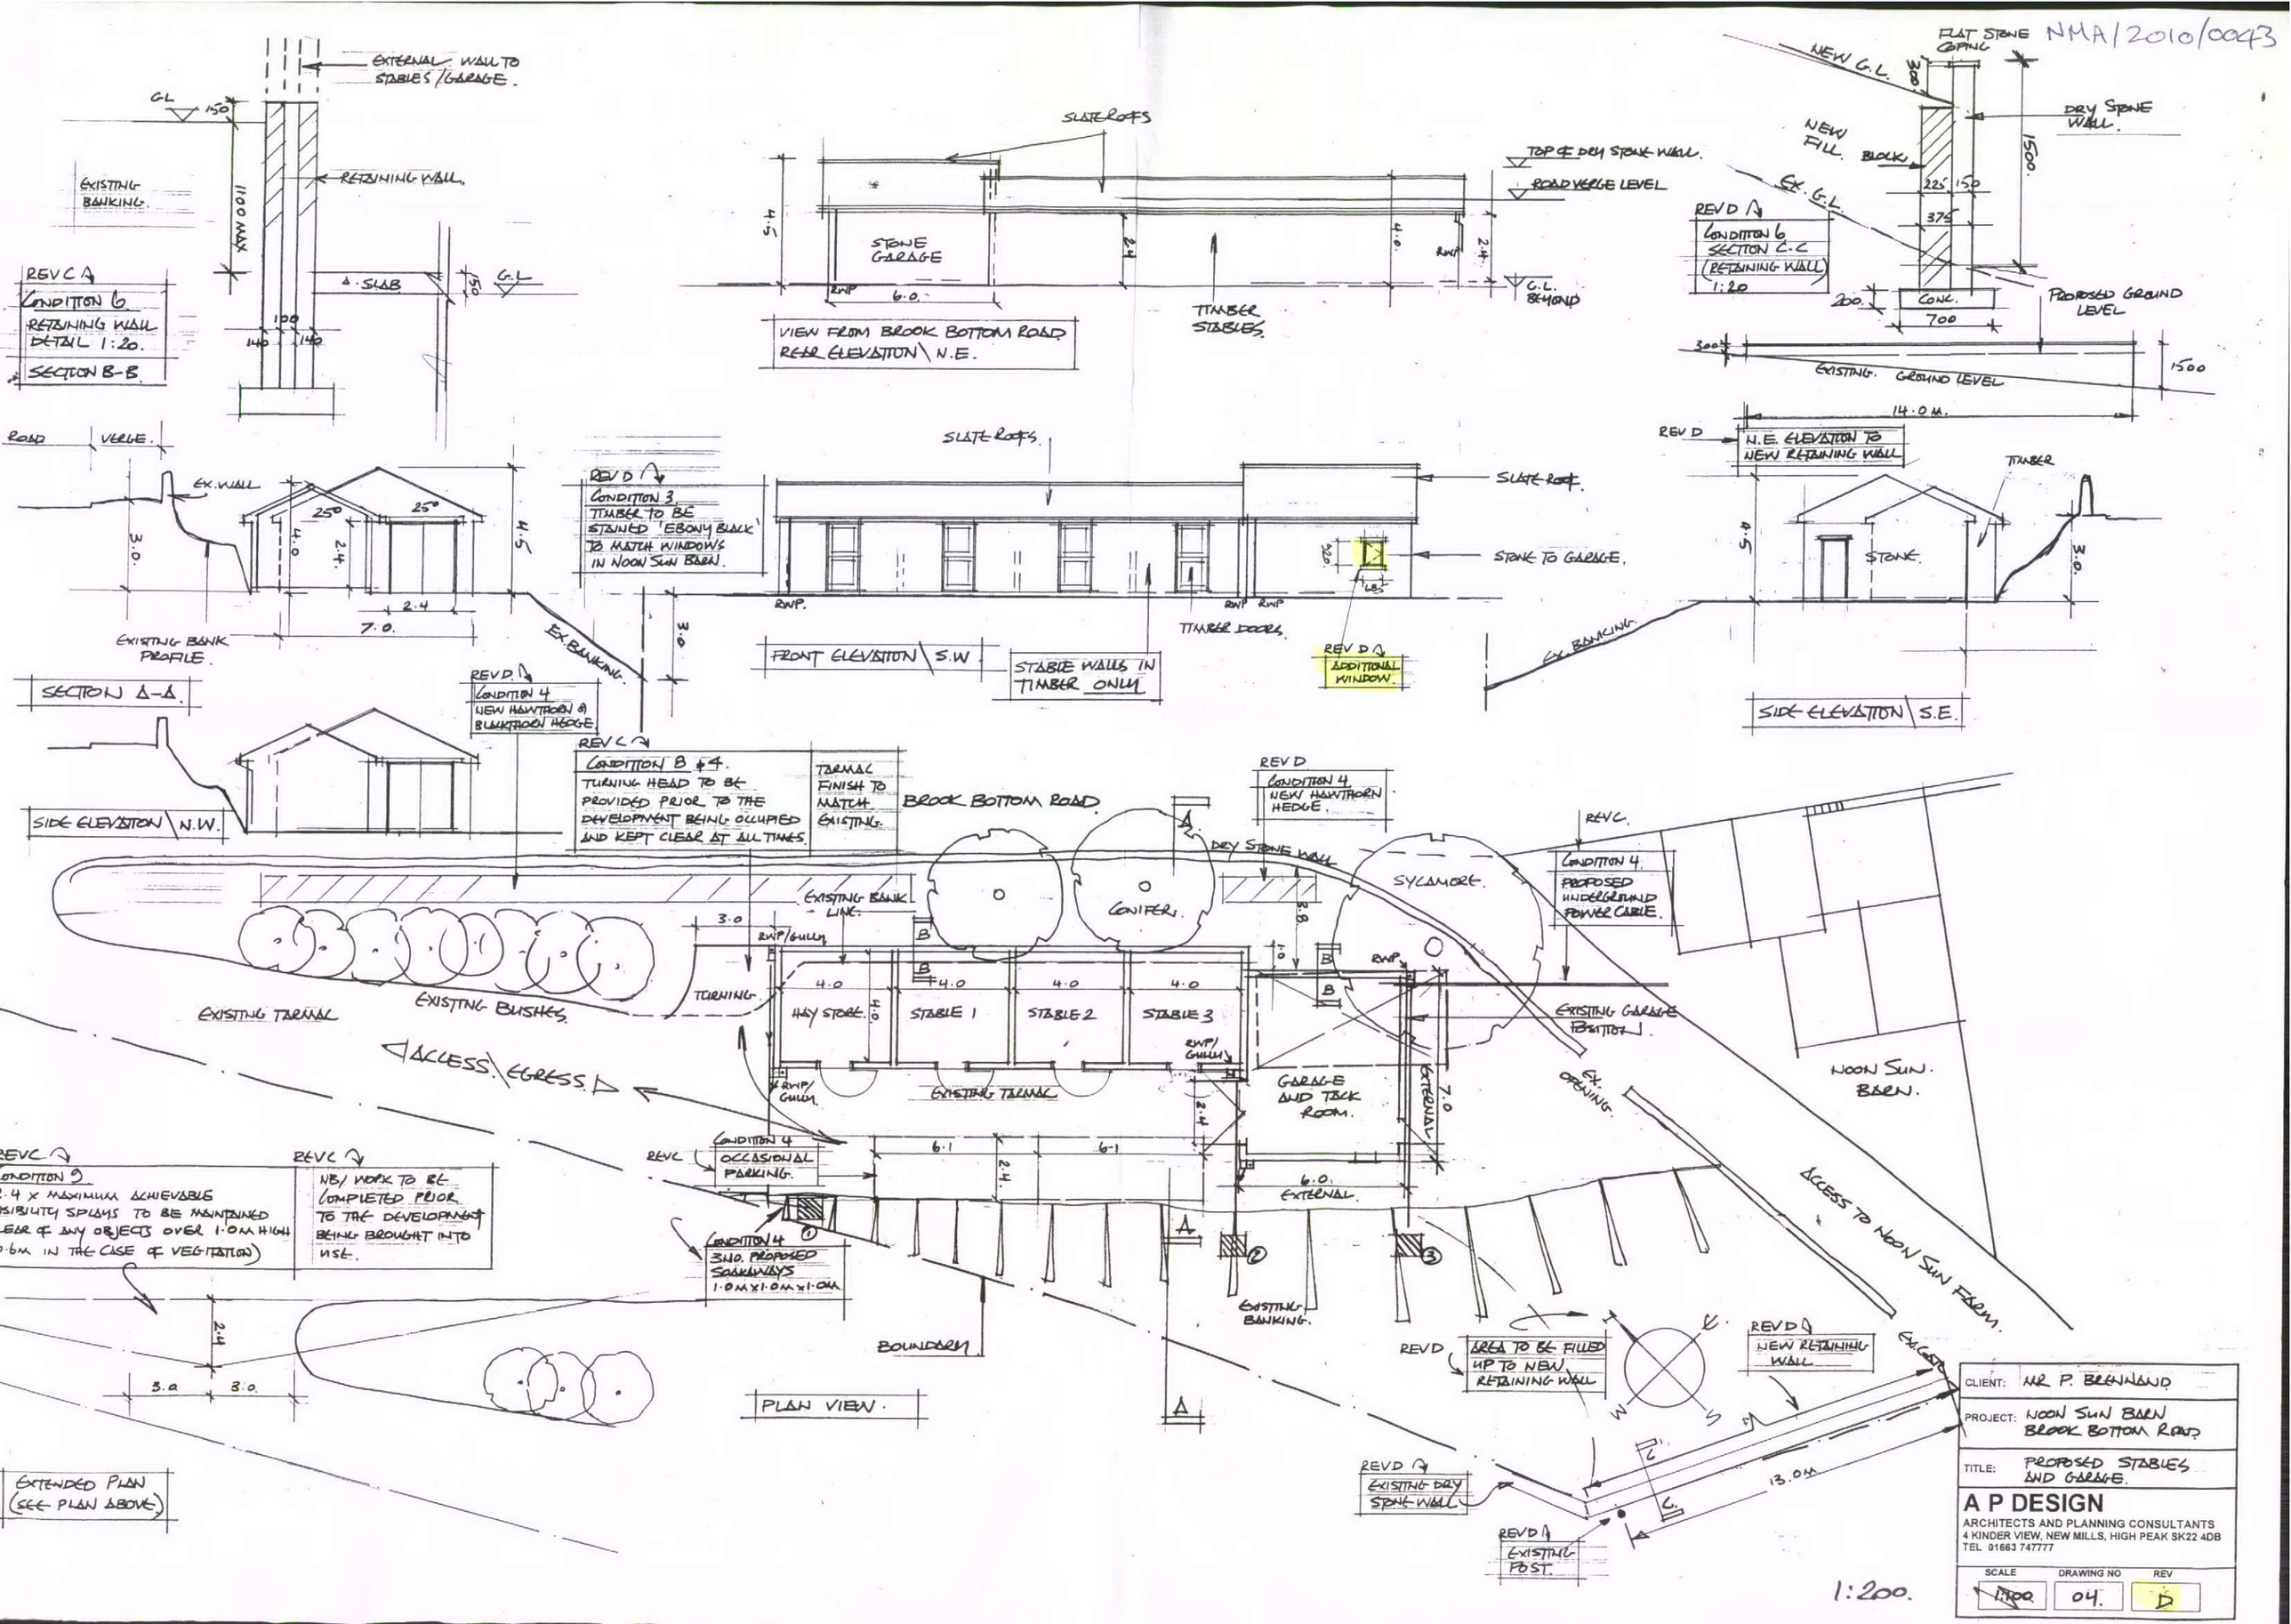

CLIENT:	MR P. BRENNAND
PROJECT:	NOON SUN BARN BROOK BOTTOM ROAD
TITLE:	PROPOSED STABLES AND GARAGE.

A P DESIGN

ARCHITECTS AND PLANNING CONSULTANTS
4 KINDER VIEW, NEW MILLS, HIGH PEAK SK22 4DB
TEL 01663 747777

SCALE	DRAWING NO	REV
1:100	04.	D