
10/0572

PROPOSED PEDESTRIAN ACCESS TO HIGHWAY AT MOORDALE, PARK ROAD, HADFIELD.


section AA

1 : 20

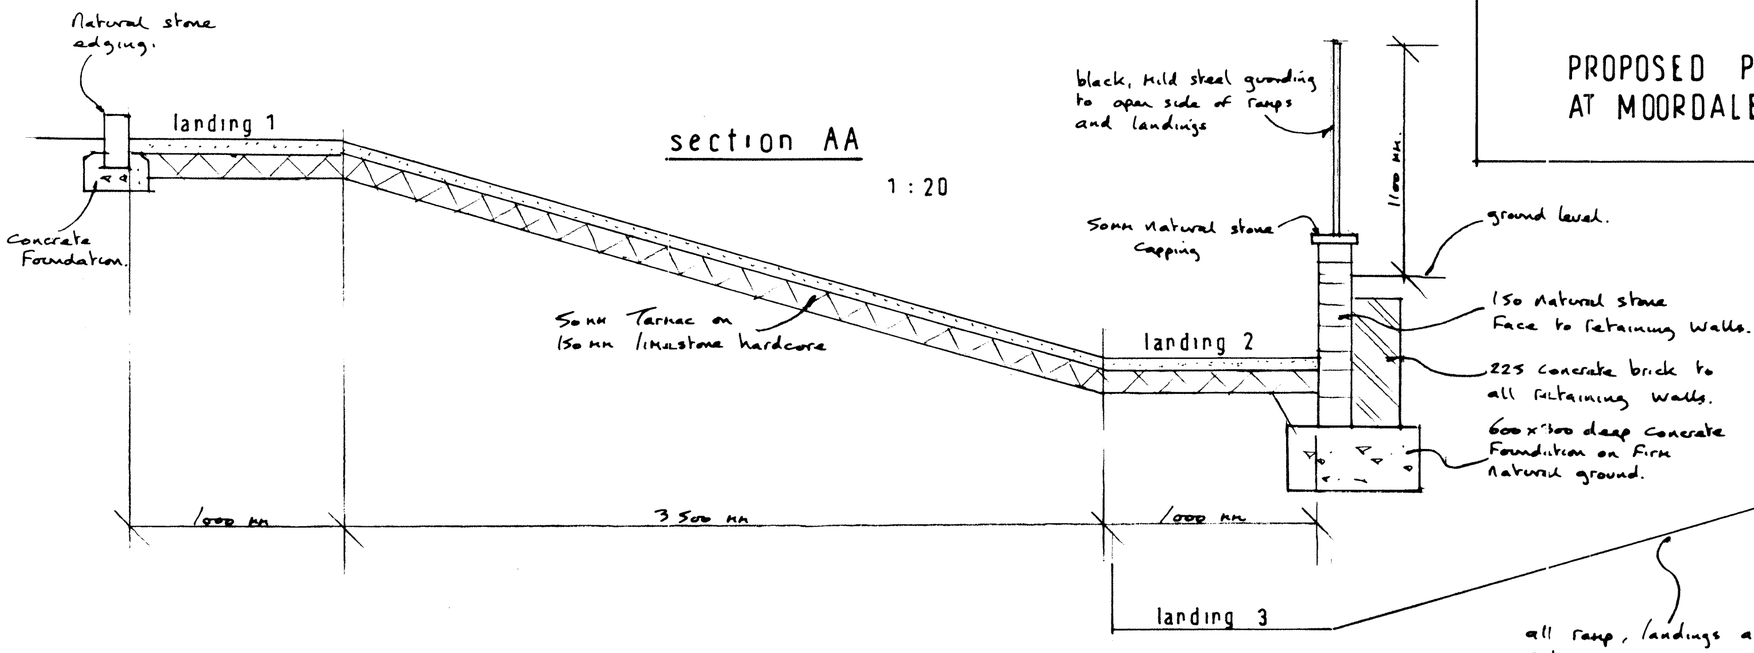


section BB


1 : 20

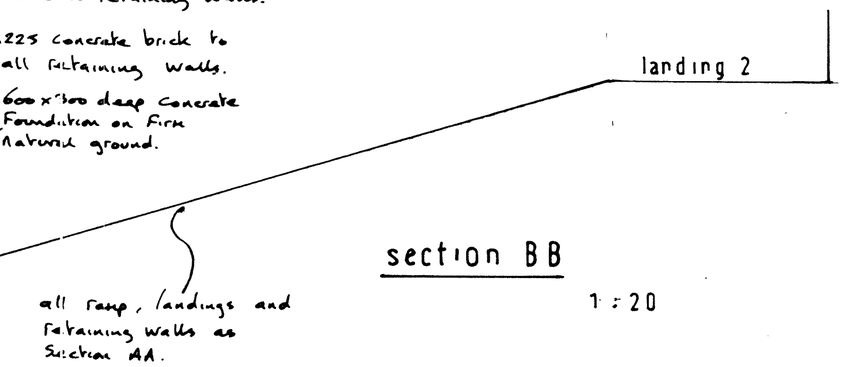

ground plan

1 : 20

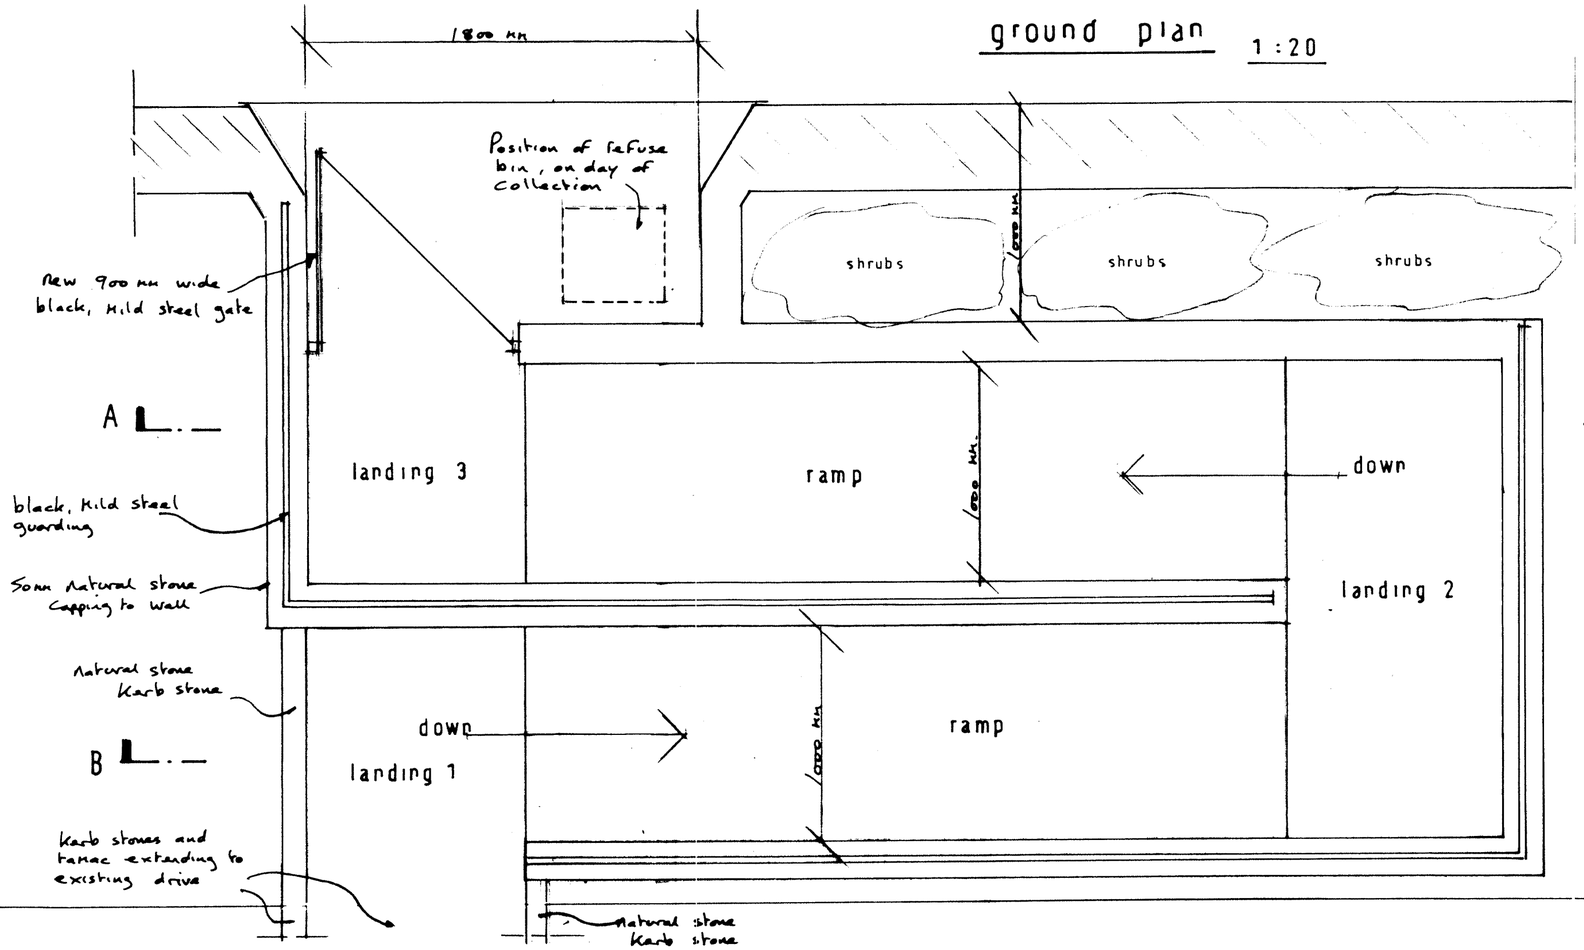

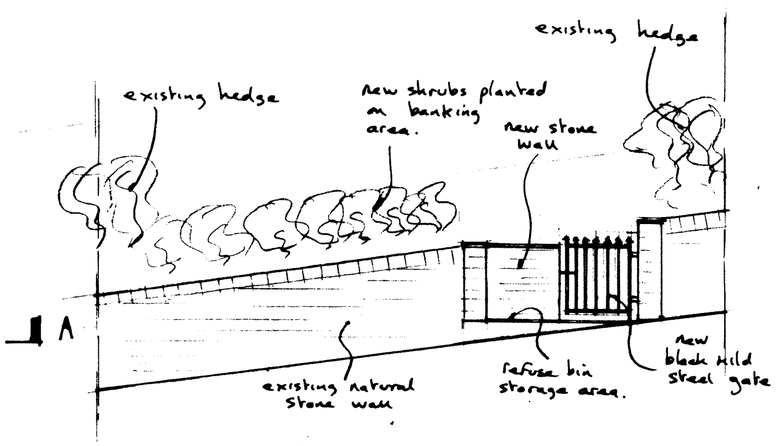

elevation from Park Road

1:50

John F. Lomas. M.R.I.C.S., M.B.Eng
Rothbury
Chapel Road
Hayfield
High Peak SK22 2JF
Tel. 01663 745186

drg no 10 • 4/1