

HIGH PEAK BOROUGH COUNCIL
GLOSSOP SITE
RECEIVED
21 SEP 2007
FEE REF.
NOTICE REQUIRED


HPK/ 2007 / 0778

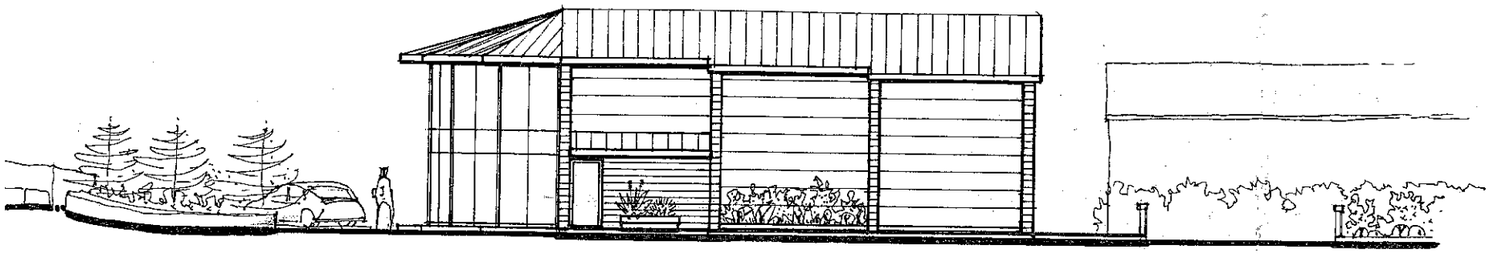


SOUTH ELEVATION

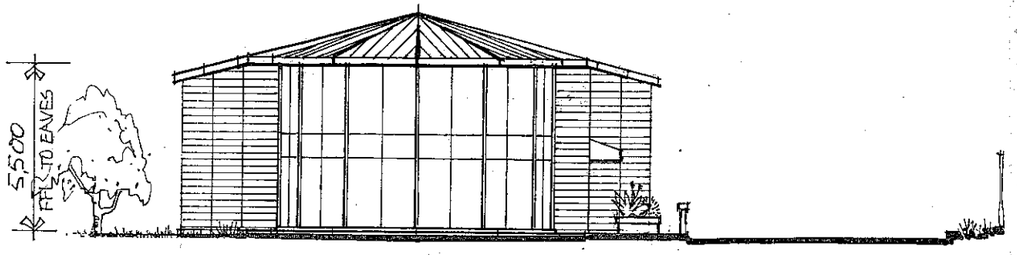

WEST ELEVATION

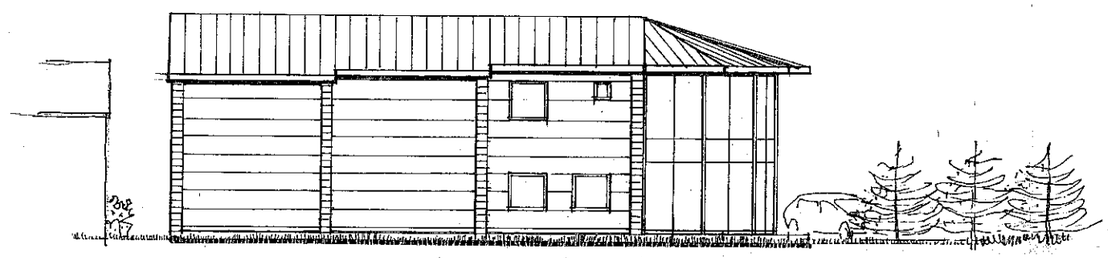

NORTH ELEVATION

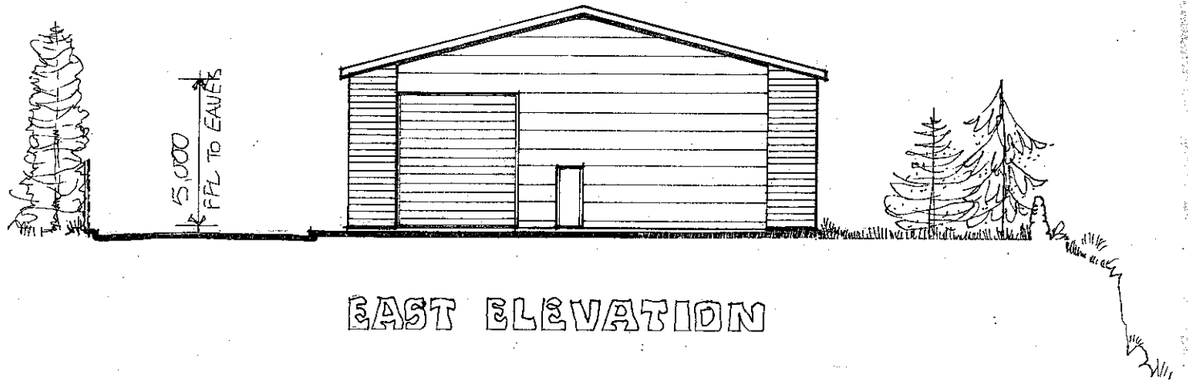

EAST ELEVATION

AREAS :

SITE	:	693 sq.m.	(829 sq.yds.)
FACTORY	:	176.25 sq.m.	(1897 sq.ft.)
OFFICES	:	71.5 sq.m.	(770 sq.ft.)

READ THIS DRAWING WITH DRAWINGS Nos '07:1/1&3

MATERIALS :

ROOF	SLATE GREY KINGSPAN TRAPEZOIDAL KS1000 RW ROOFING SYSTEM
WALLS	ALASKA GREY KINGSPAN 'LONGSPAN' WALLING PANELS BUFF COLOURED 'WALKSTONE' FACEFACED PRECAST CONCRETE ARCHITECTURAL MASONRY 225 COURSE HTS
WINDOWS	DARK BRONZED ANODISED ALUMINIUM CURTAIN WALLING SYSTEM WITH SOLAR CONTROL DOUBLE GLAZING ALL TO MANUFACTURERS SPECIFICATION

N.B. THIS BUILDING IS DESIGNED TO BLEND WITH ADJACENT H.S.L. DEVELOPMENT.

Job PROPOSED INDUSTRIAL UNIT No 21 CEDAR AVE., HARPUR HILL BUSINESS PARK, BUXTON FOR CEDAR LTD.	Drg No '07:1/2
Drawing PROPOSED ELEVATIONS	Scale 1:200 Date 31.08.2007 Drawn TH
Revisions	
CEDAR LTD	(Unit 37) 30 Cedar Ave Harpur Hill Business Park Buxton, Derbys SK17 9JL