


EXISTING ELEVATION 3. NTS

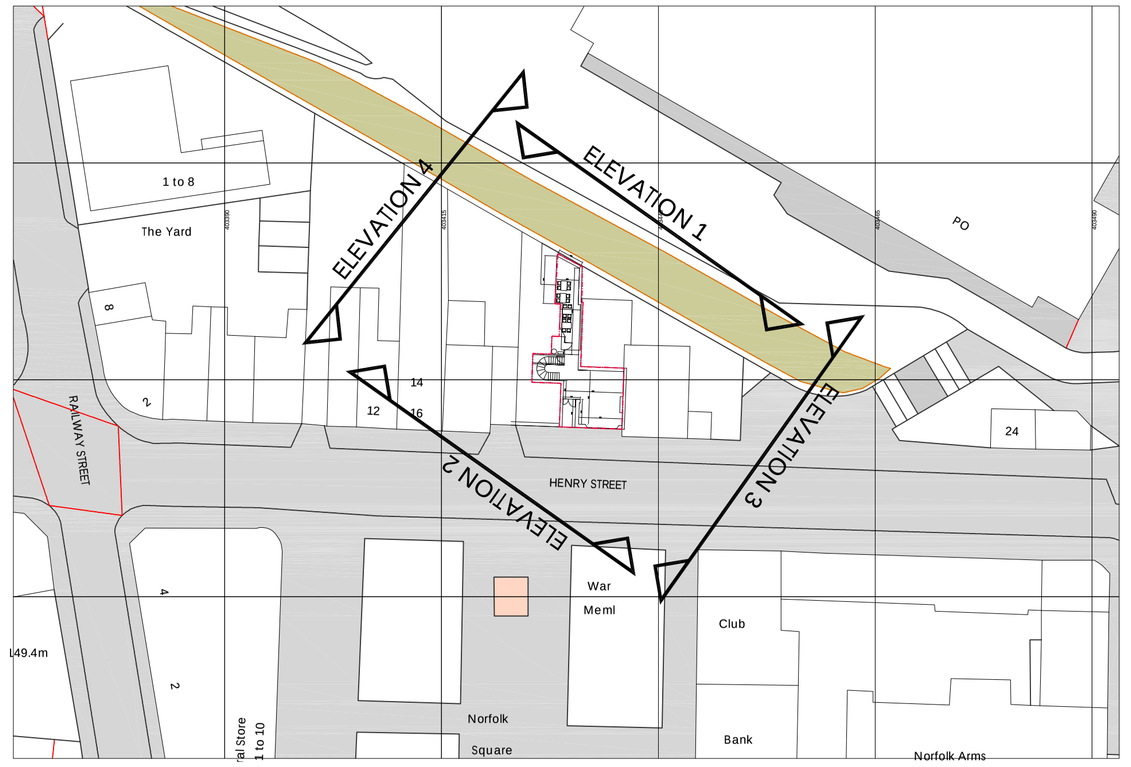

LOCATION PLAN SCALE 1:500



EXISTING ELEVATION 2. NTS



LOCATION PLAN SCALE 1:1250 SCALE



PROPOSED ELEVATION 2. 1:50SCALE

EXISTING DOORS AND WINDOWS TO BE REMOVED AND OPENINGS RE-FORMED TO ACCOMMODATE PROPOSED NEW SHOP FRONT GLAZING

PROPOSED NEW INTERNALLY ILLUMINATED ALUMINIUM FASCIA SIGN. SIGNAGE SHOWN FOR ILLUSTRATIVE PURPOSES ONLY AND SUBJECT TO SEPARATE ADVERTISEMENT CONSENT PLANNING APPLICATION

PROPOSED NEW SHOP FRONT. FINISHED COLOUR TBC.GREY GLAZING TO INCORPORATE MANIFESTATIONS AS REQUIRED BY THE BUILDING REGULATIONS

LOCATION PLAN SCALE 1:50

FOR PLANNING

Revision: By Approved

Client:
IMAGE/EGAMI

Project:
BANK HOUSE, HENRY STREET GLOSSOP

Drawing Title:
EXISTING AND PROPOSED ELEVATIONS

Scale:	Date:	Drawn:	Checked:
1:50@A1	27.09.10	JSA	

Project No:	Drawing No:	Revision:
0001	(P)04	