
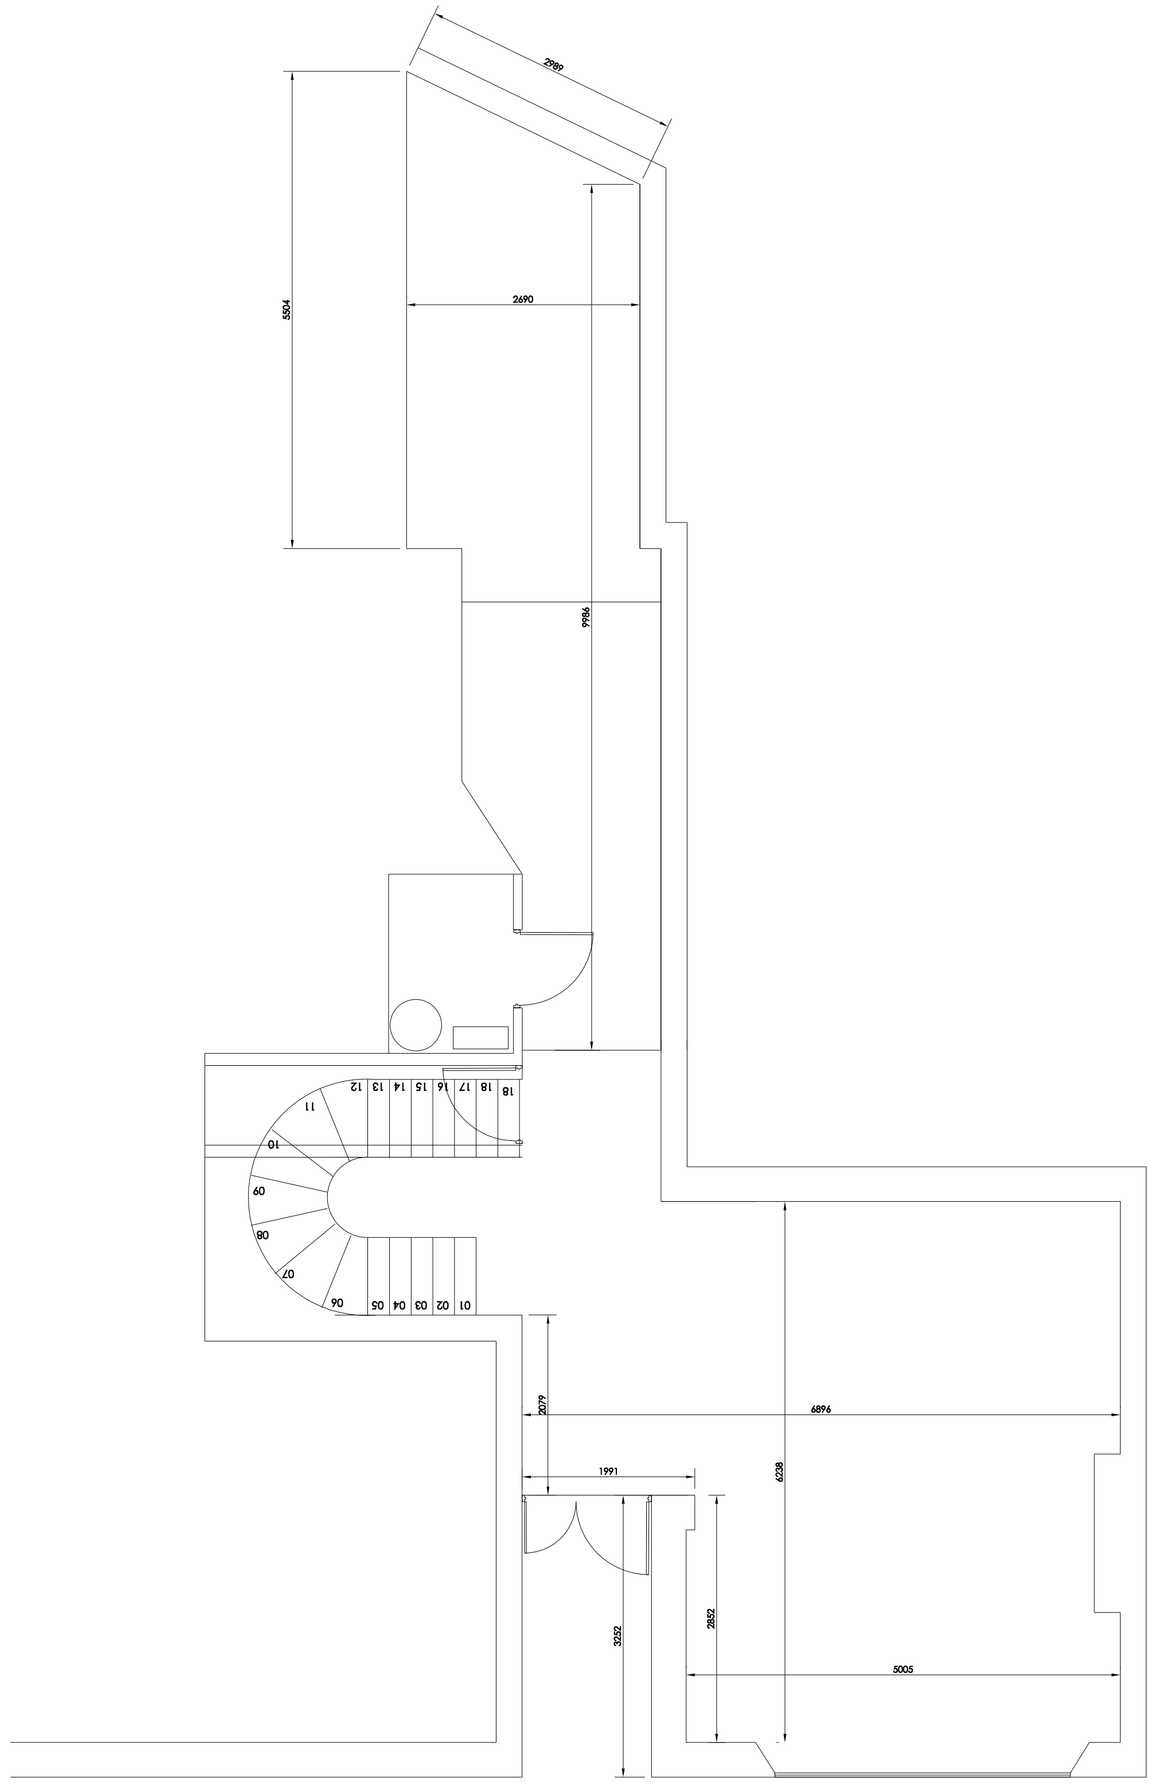


GROUND FLOOR PLAN 1:50SCALE

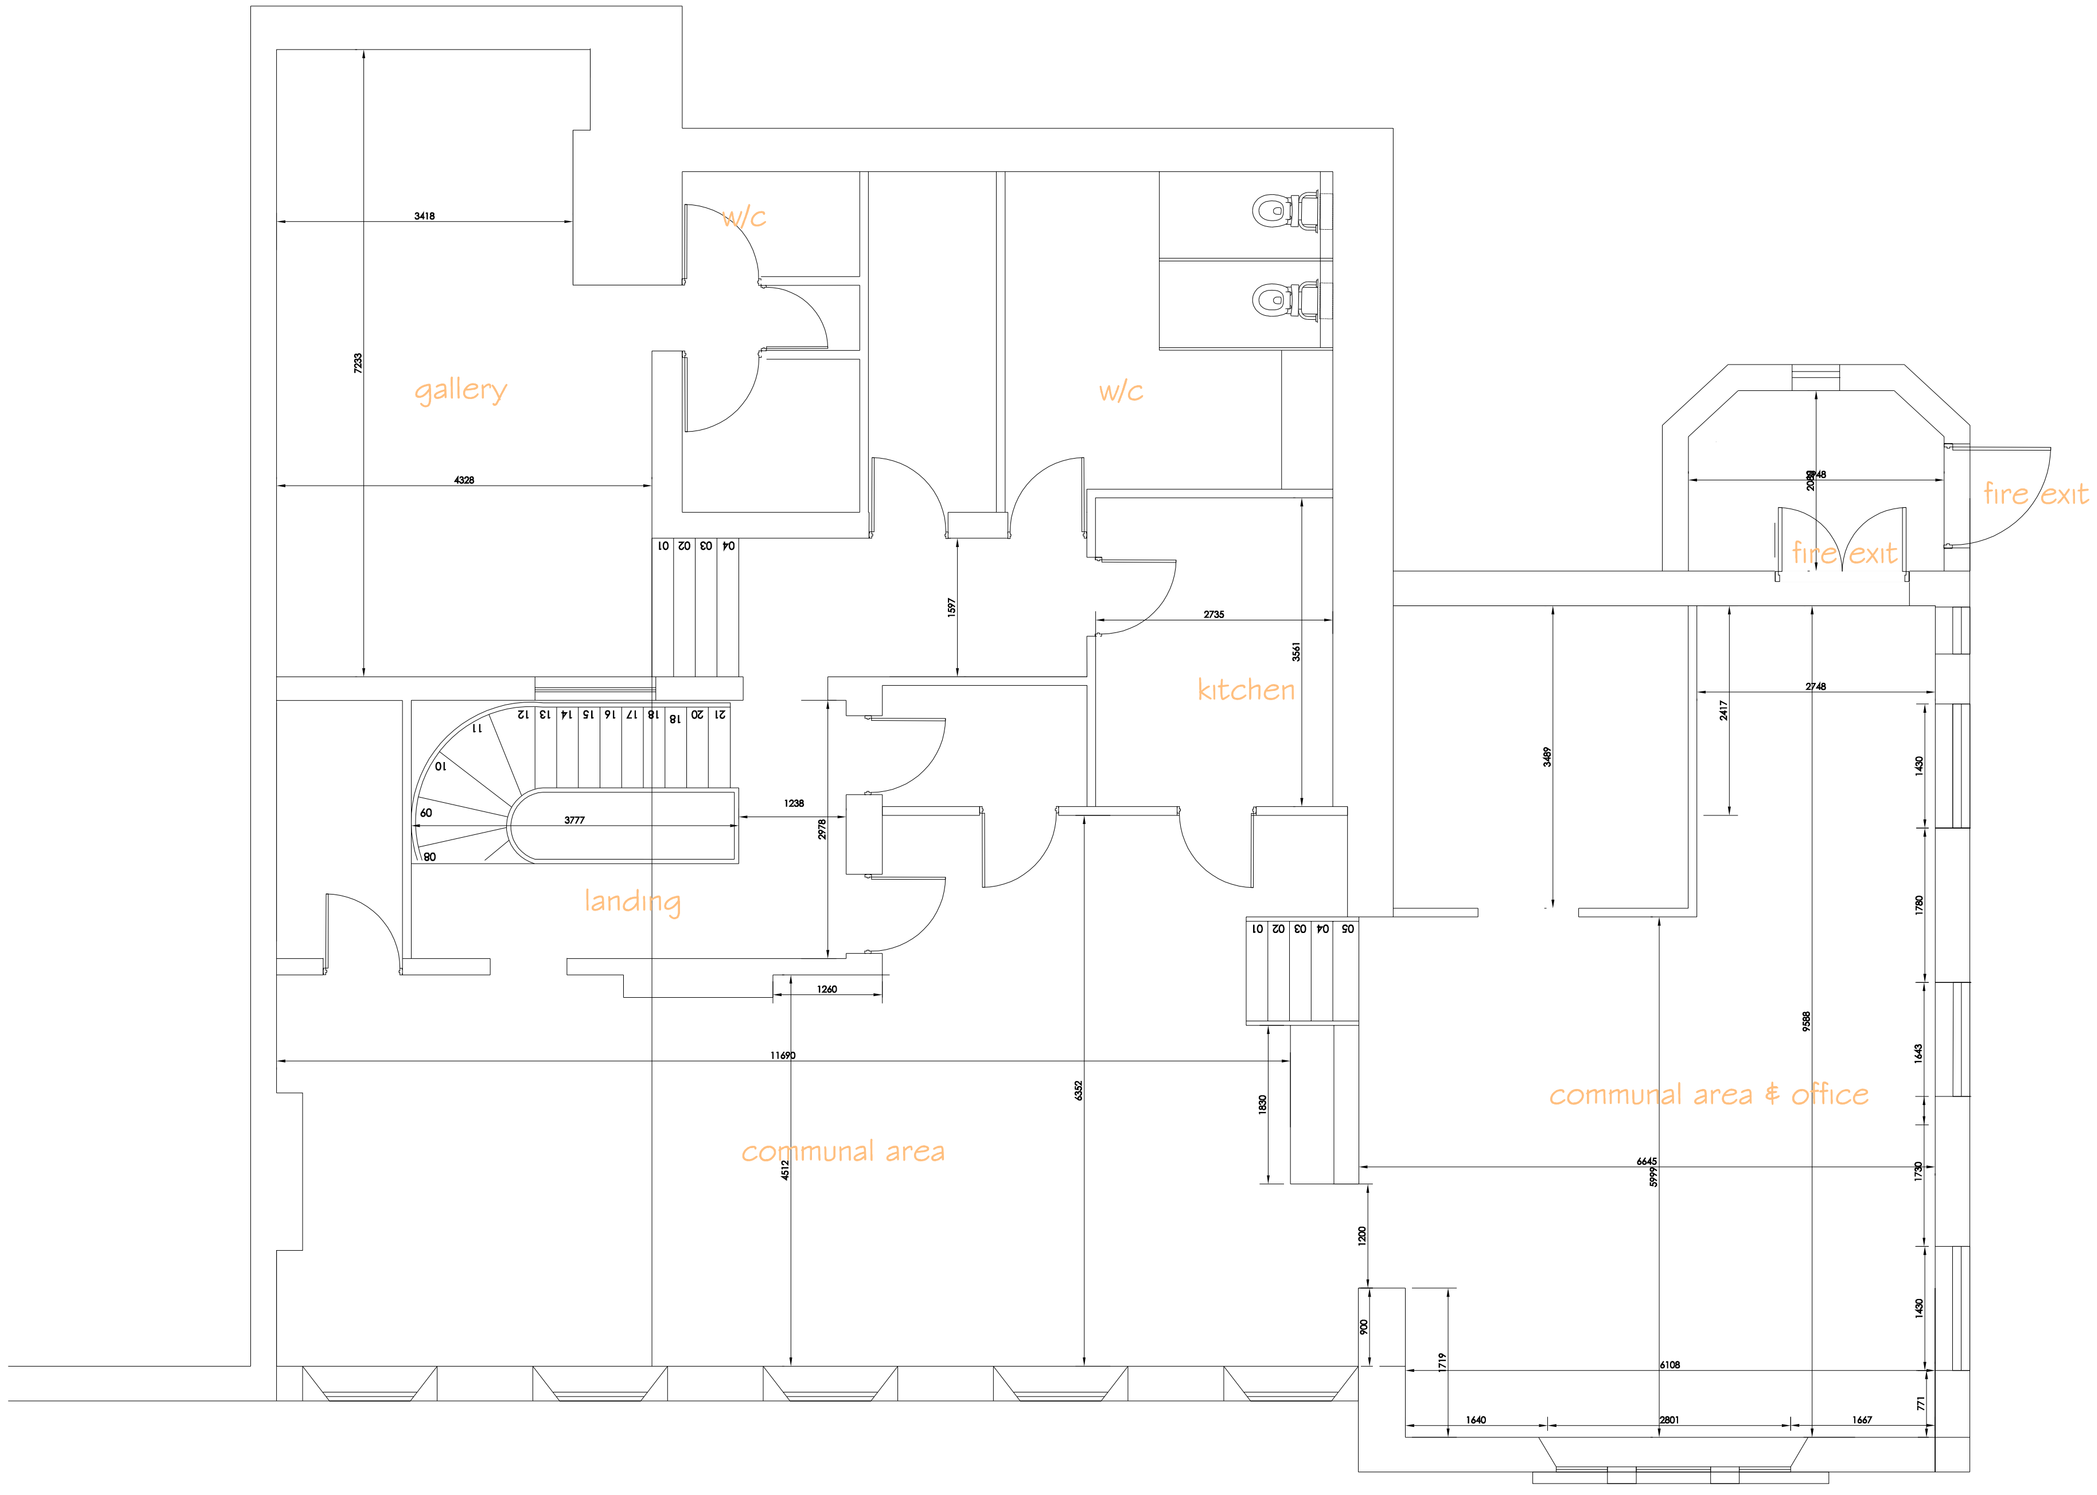

FIRST FLOOR PLAN 1:50SCALE

Client:
IMAGE/EGAMI

Project:
BANK HOUSE, HENRY STREET
GLOSSOP

Drawing Title:
EXISTING FLOOR LAYOUTS

Scale:	Date:	Drawn:	Checked:
1:50@A1	27.09.10	JSA	

Project No:	Drawing No:	Revision:
0001	(P)02	