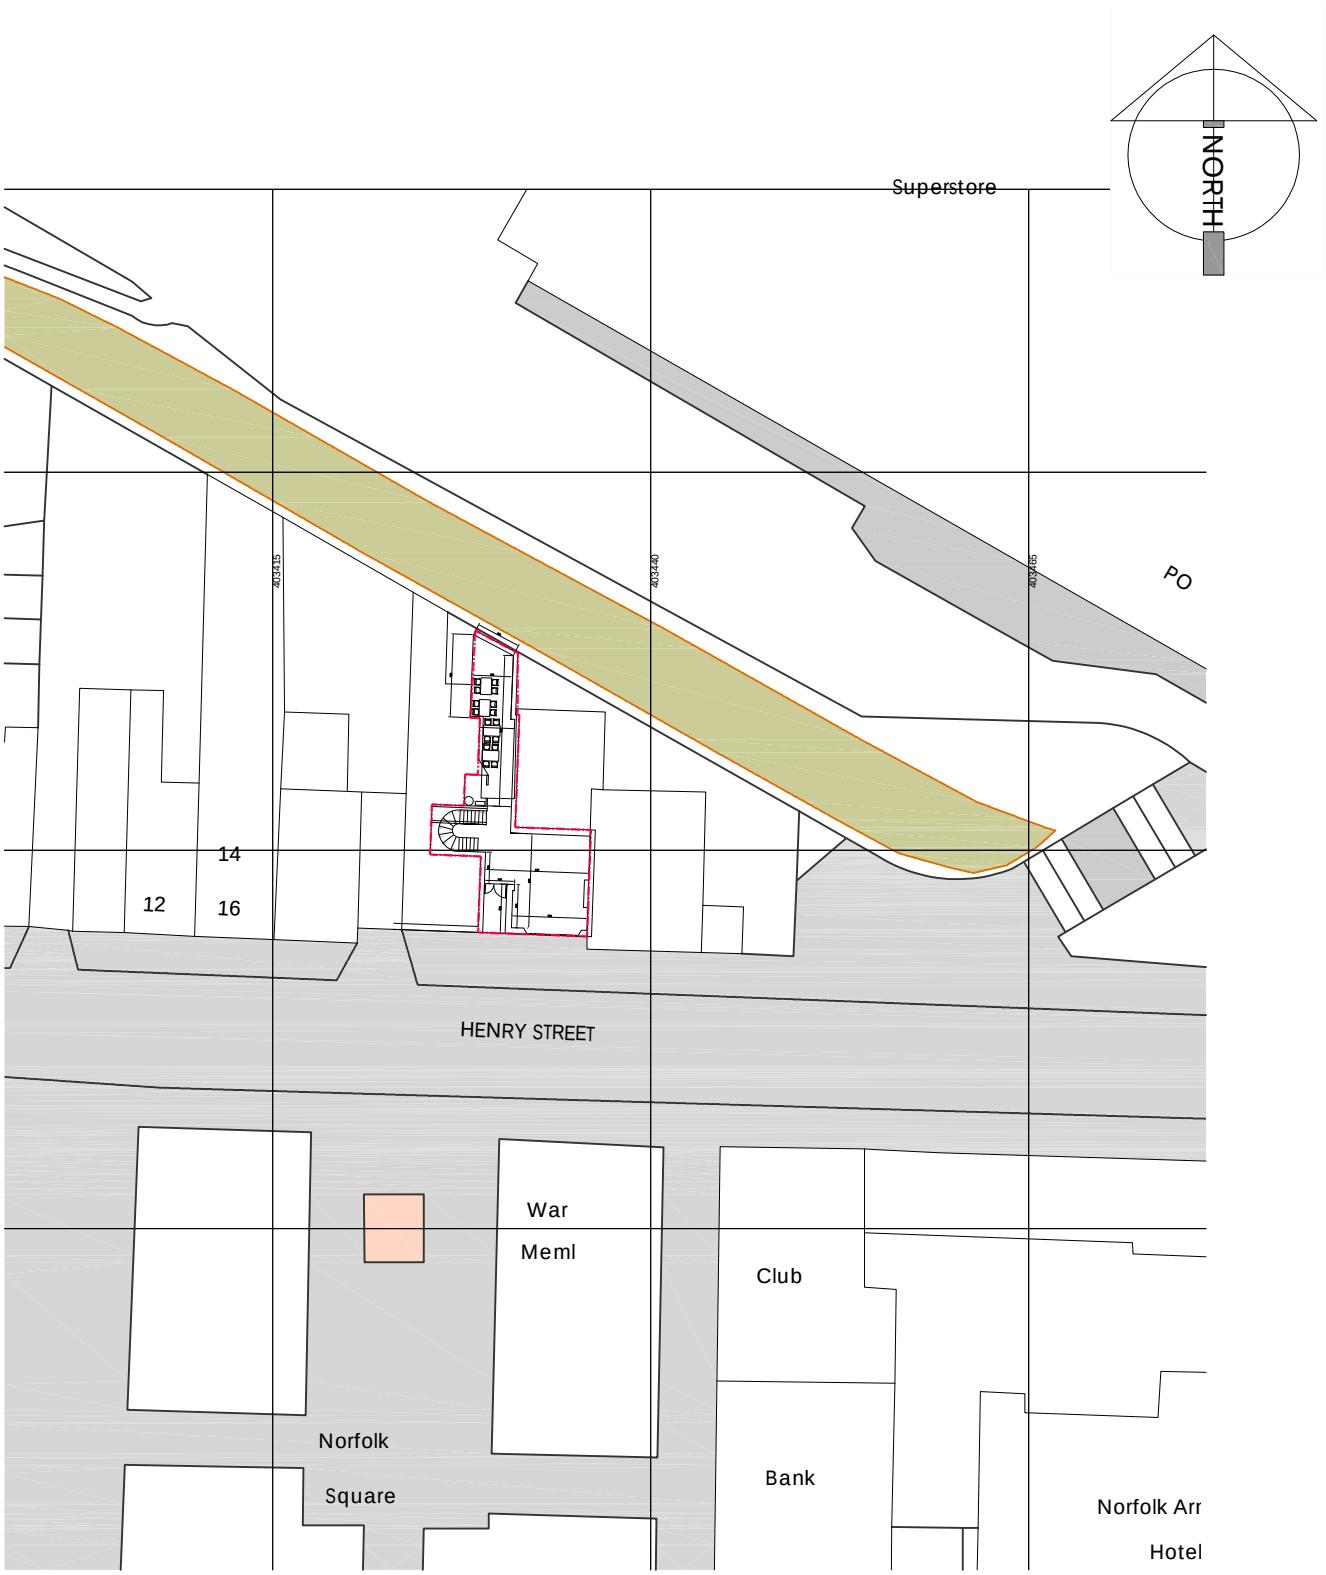


0 10 30 60 100

For Planning...

Revision: By Appr

Client:
IMAGE/EGAMI

Drawing Title:
SITE LOCATION PLAN

Project:
BANK HOUSE, HENRY STREET
GLOSSOP,DERBYSHIRE

Scale:	Date:	Drawn:	Checked:
1:1250@A4	27.09.10	JSA	

Project No:	Drawing No:	Revision:
0001	(P)01	