

Wall Construction Key

New proposed blockwork wall

Existing blockwork wall

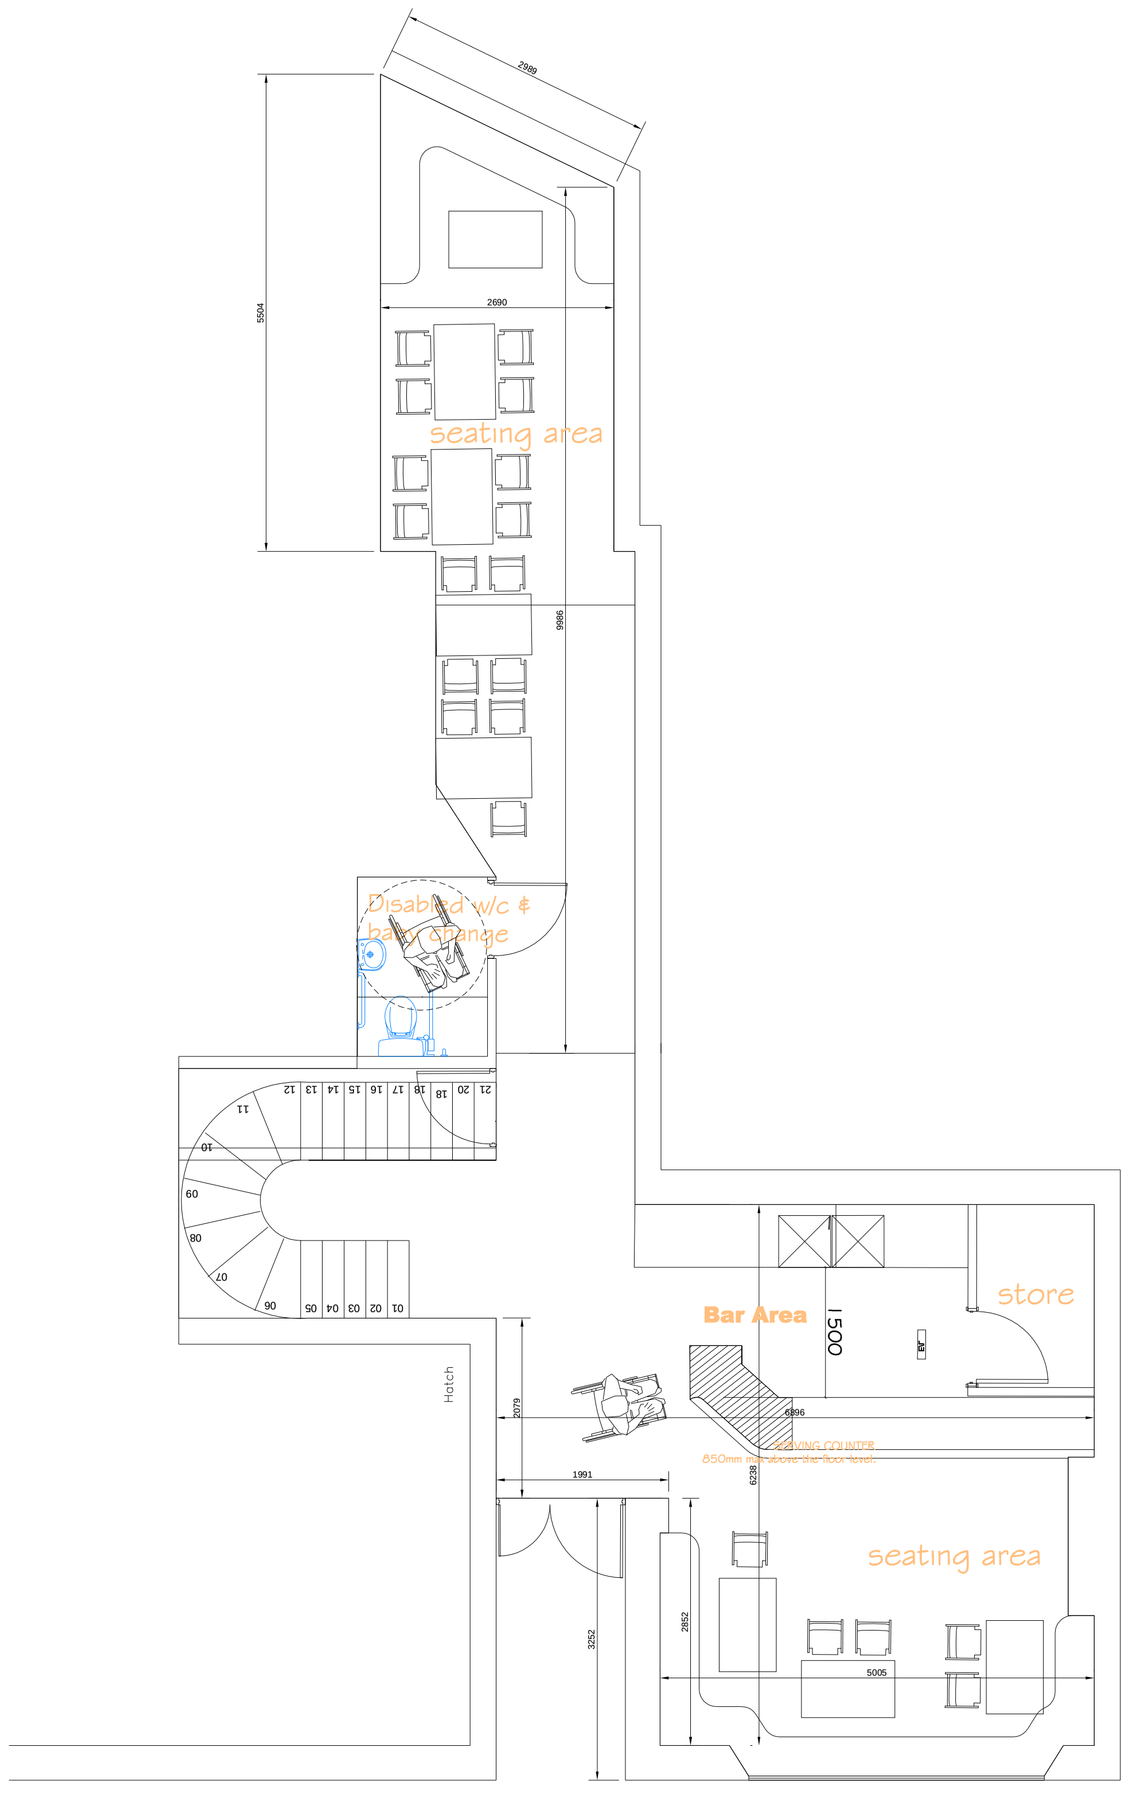

GROUND FLOOR PLAN 1:50SCALE

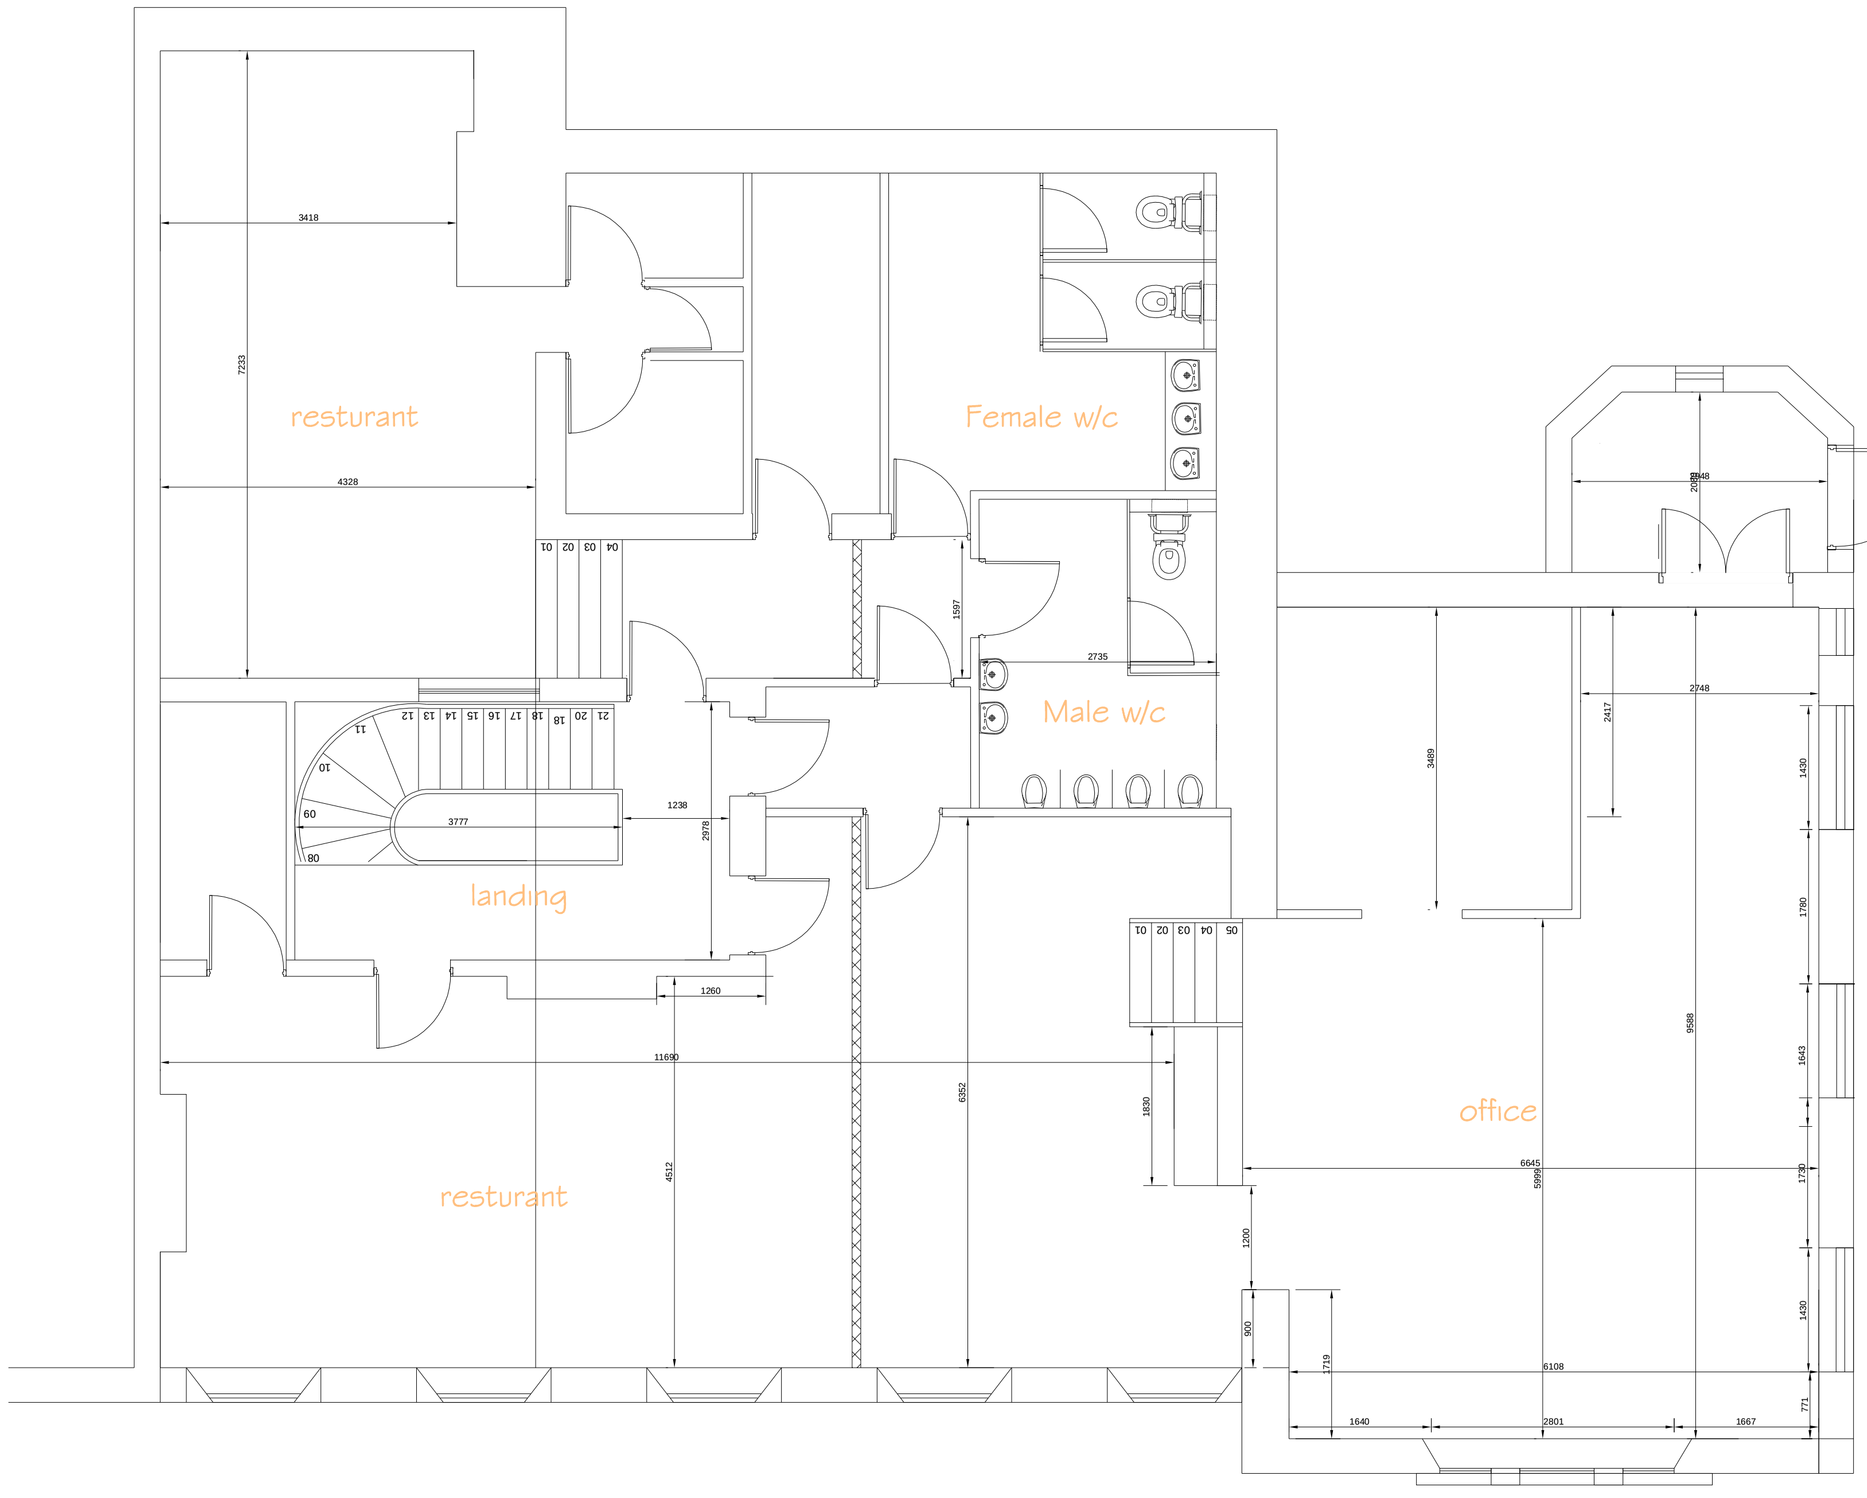

FIRST FLOOR PLAN 1:50SCALE

For PLANNING

Revision: By Approved

Client:
IMAGE/EGAMI

Project:
BANK HOUSE, HENRY STREET GLOSSOP

Drawing Title:
PROPOSED FLOOR LAYOUTS

Scale:	Date:	Drawn:	Checked:
1:50@A1	27.09.10	JSA	

Project No:	Drawing No:	Revision:
0001	(P)03	