Do not scale this drawing.
Architects to be notified of any discrepancies.
Contractors must check all dimensions on site.
This drawing is copyright and is for the use on this project only.
This drawing is to be used soley for the information as titled. For other information refer to the latest revision of any cross referenced drawings.

FEASIBILITY

EXISTING SEWER EASMENT

EXISTING FOUNDATIONS FOR EXTENSION

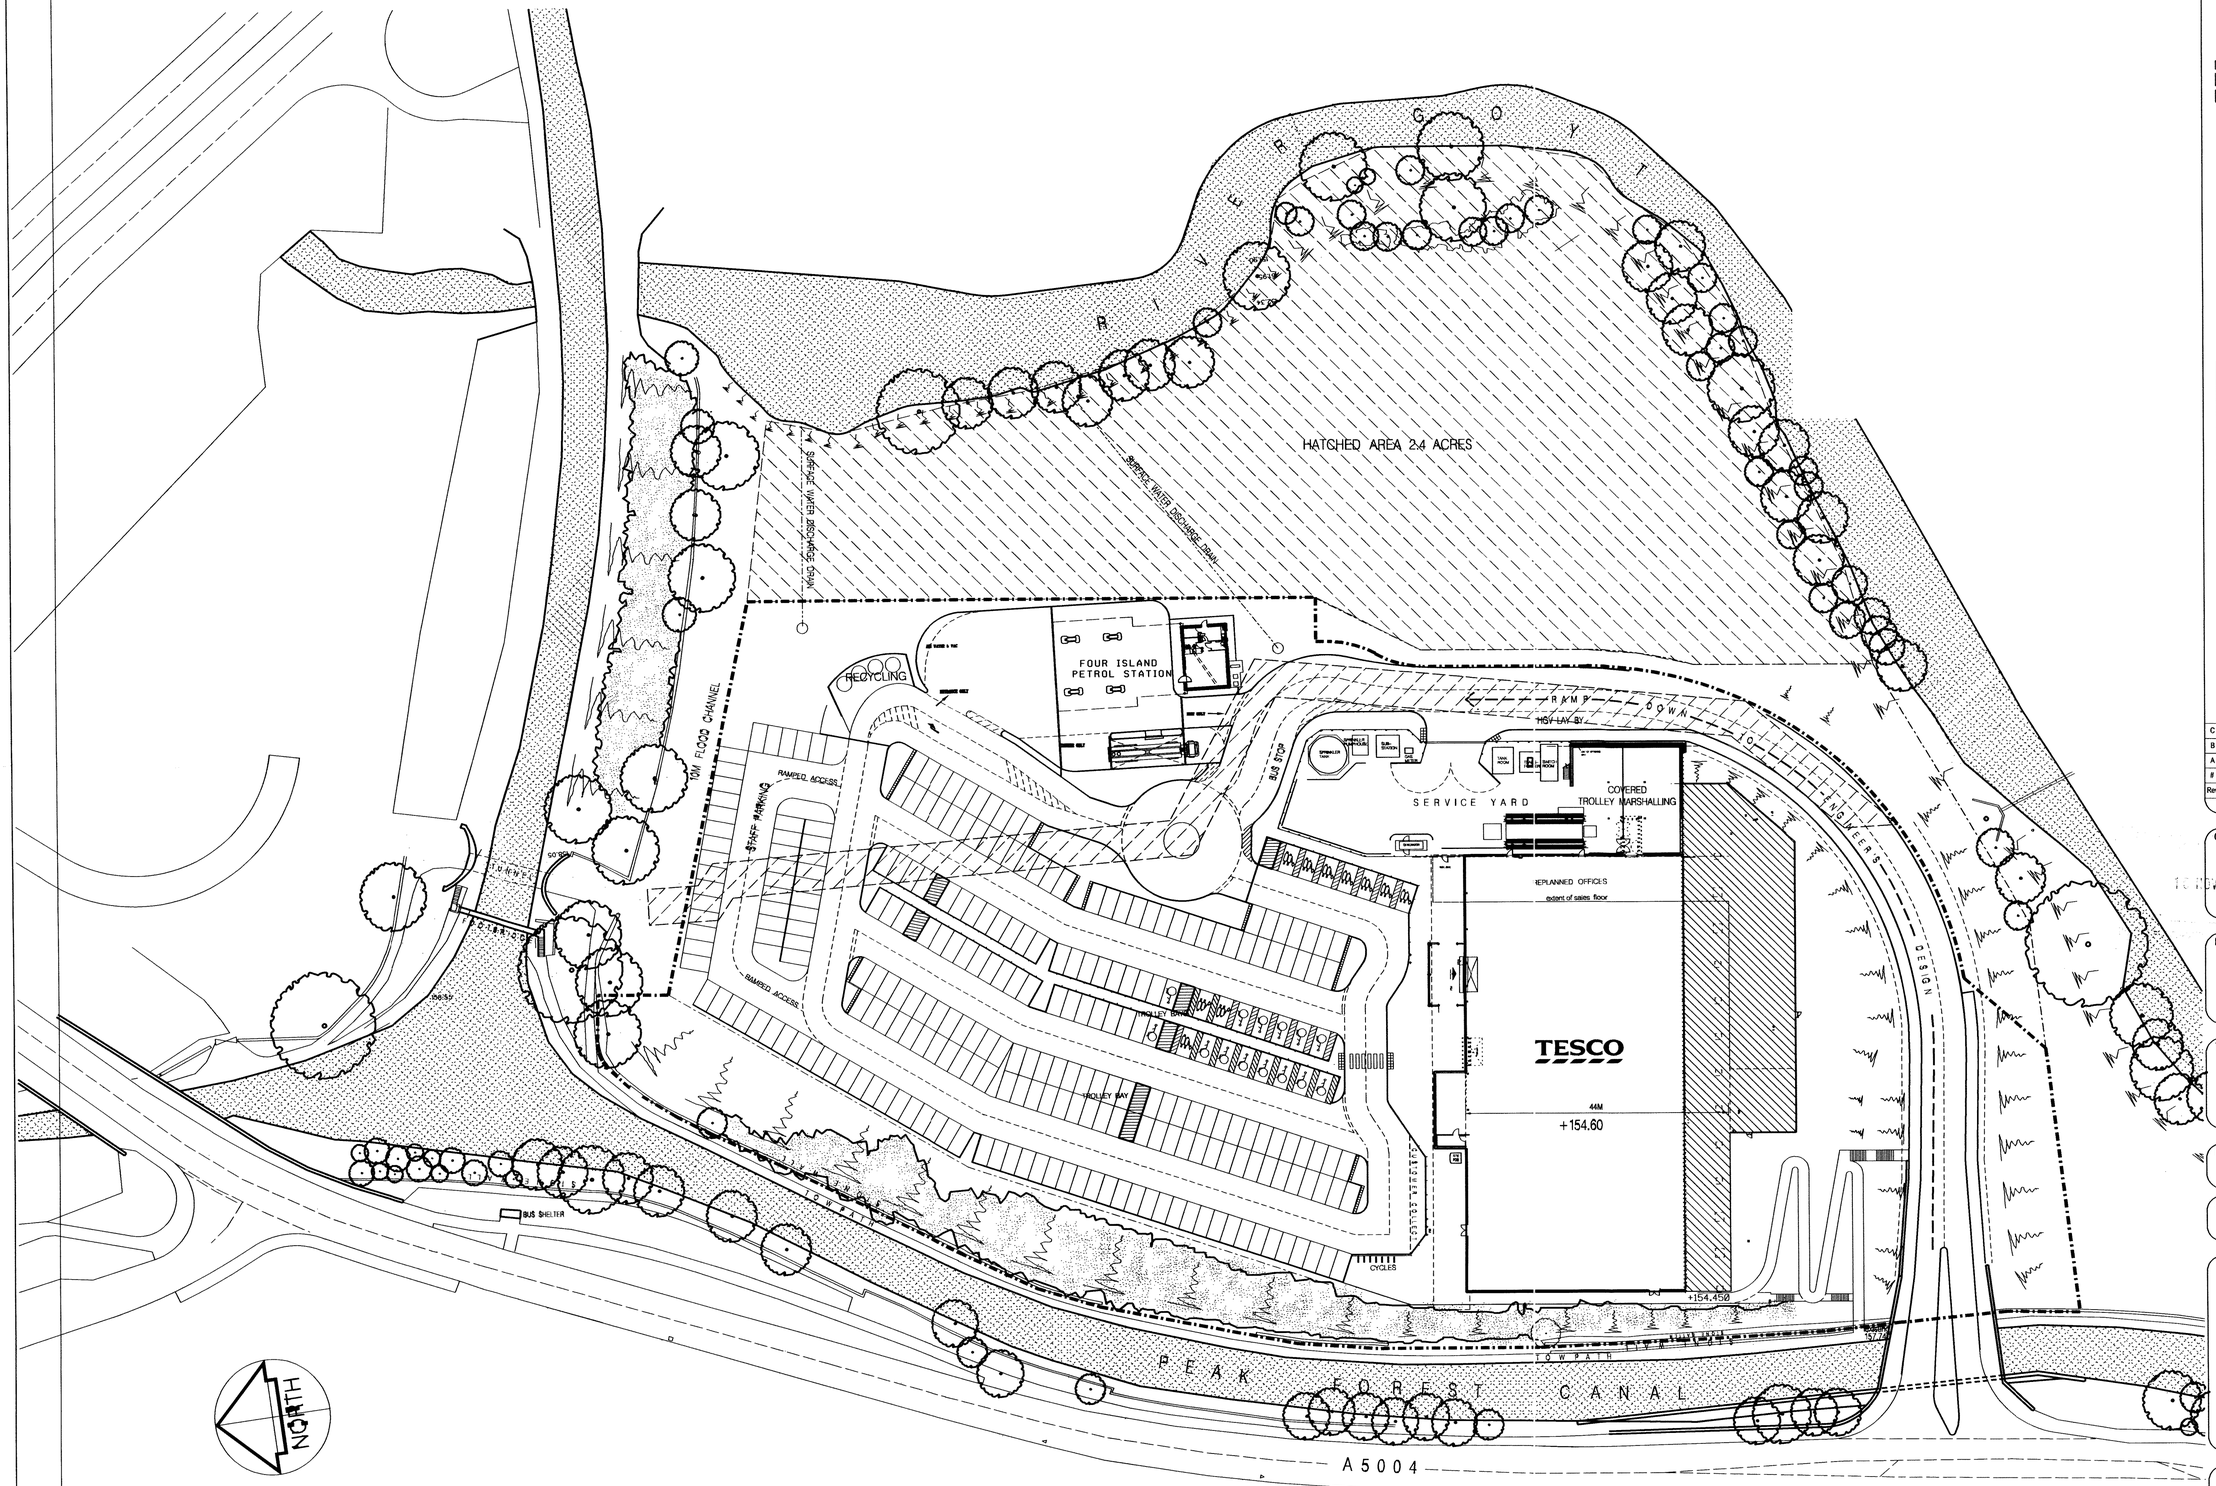

Rev	Date	Description	Amd	Ckd
C	06.09.10	Layout updated to retail plan 4121/easgag3C.dgn	NJ	
B	30.07.10	Lobby shown as existing	NJ	
A	16.11.05	Area of adjacent site added		
#		First issue		

Amendments

Client: TESCO

16 NOV 2010

Project: BUXTON ROAD WHALEY BRIDGE

Title: PROPOSED SITE LAYOUT

Project No:	Drwg No:	Amendment:
4110 /	21	rev C

Scale:	Sheet:	Date:
1:500 @	A1	JUNE '04

SMITH SMALLEY ARCHITECTS LTD
CRAVEN LODGE
VICTORIA AVENUE
HARROGATE
HG1 5PX
TEL 01423 531100

www.smithsmalley.co.uk
firstnamesurname@smithsmalley.co.uk

WHALEY BRIDGE EXTENSION 4110