HPN/2010/0303

Architects to be notified of any discrepancies.
Contractors must check all dimensions on site.
This drawing is copyright and is for the use on this project only.
This drawing is to be used soley for the information as titled. For other information refer to the latest revision of any cross referenced drawings.

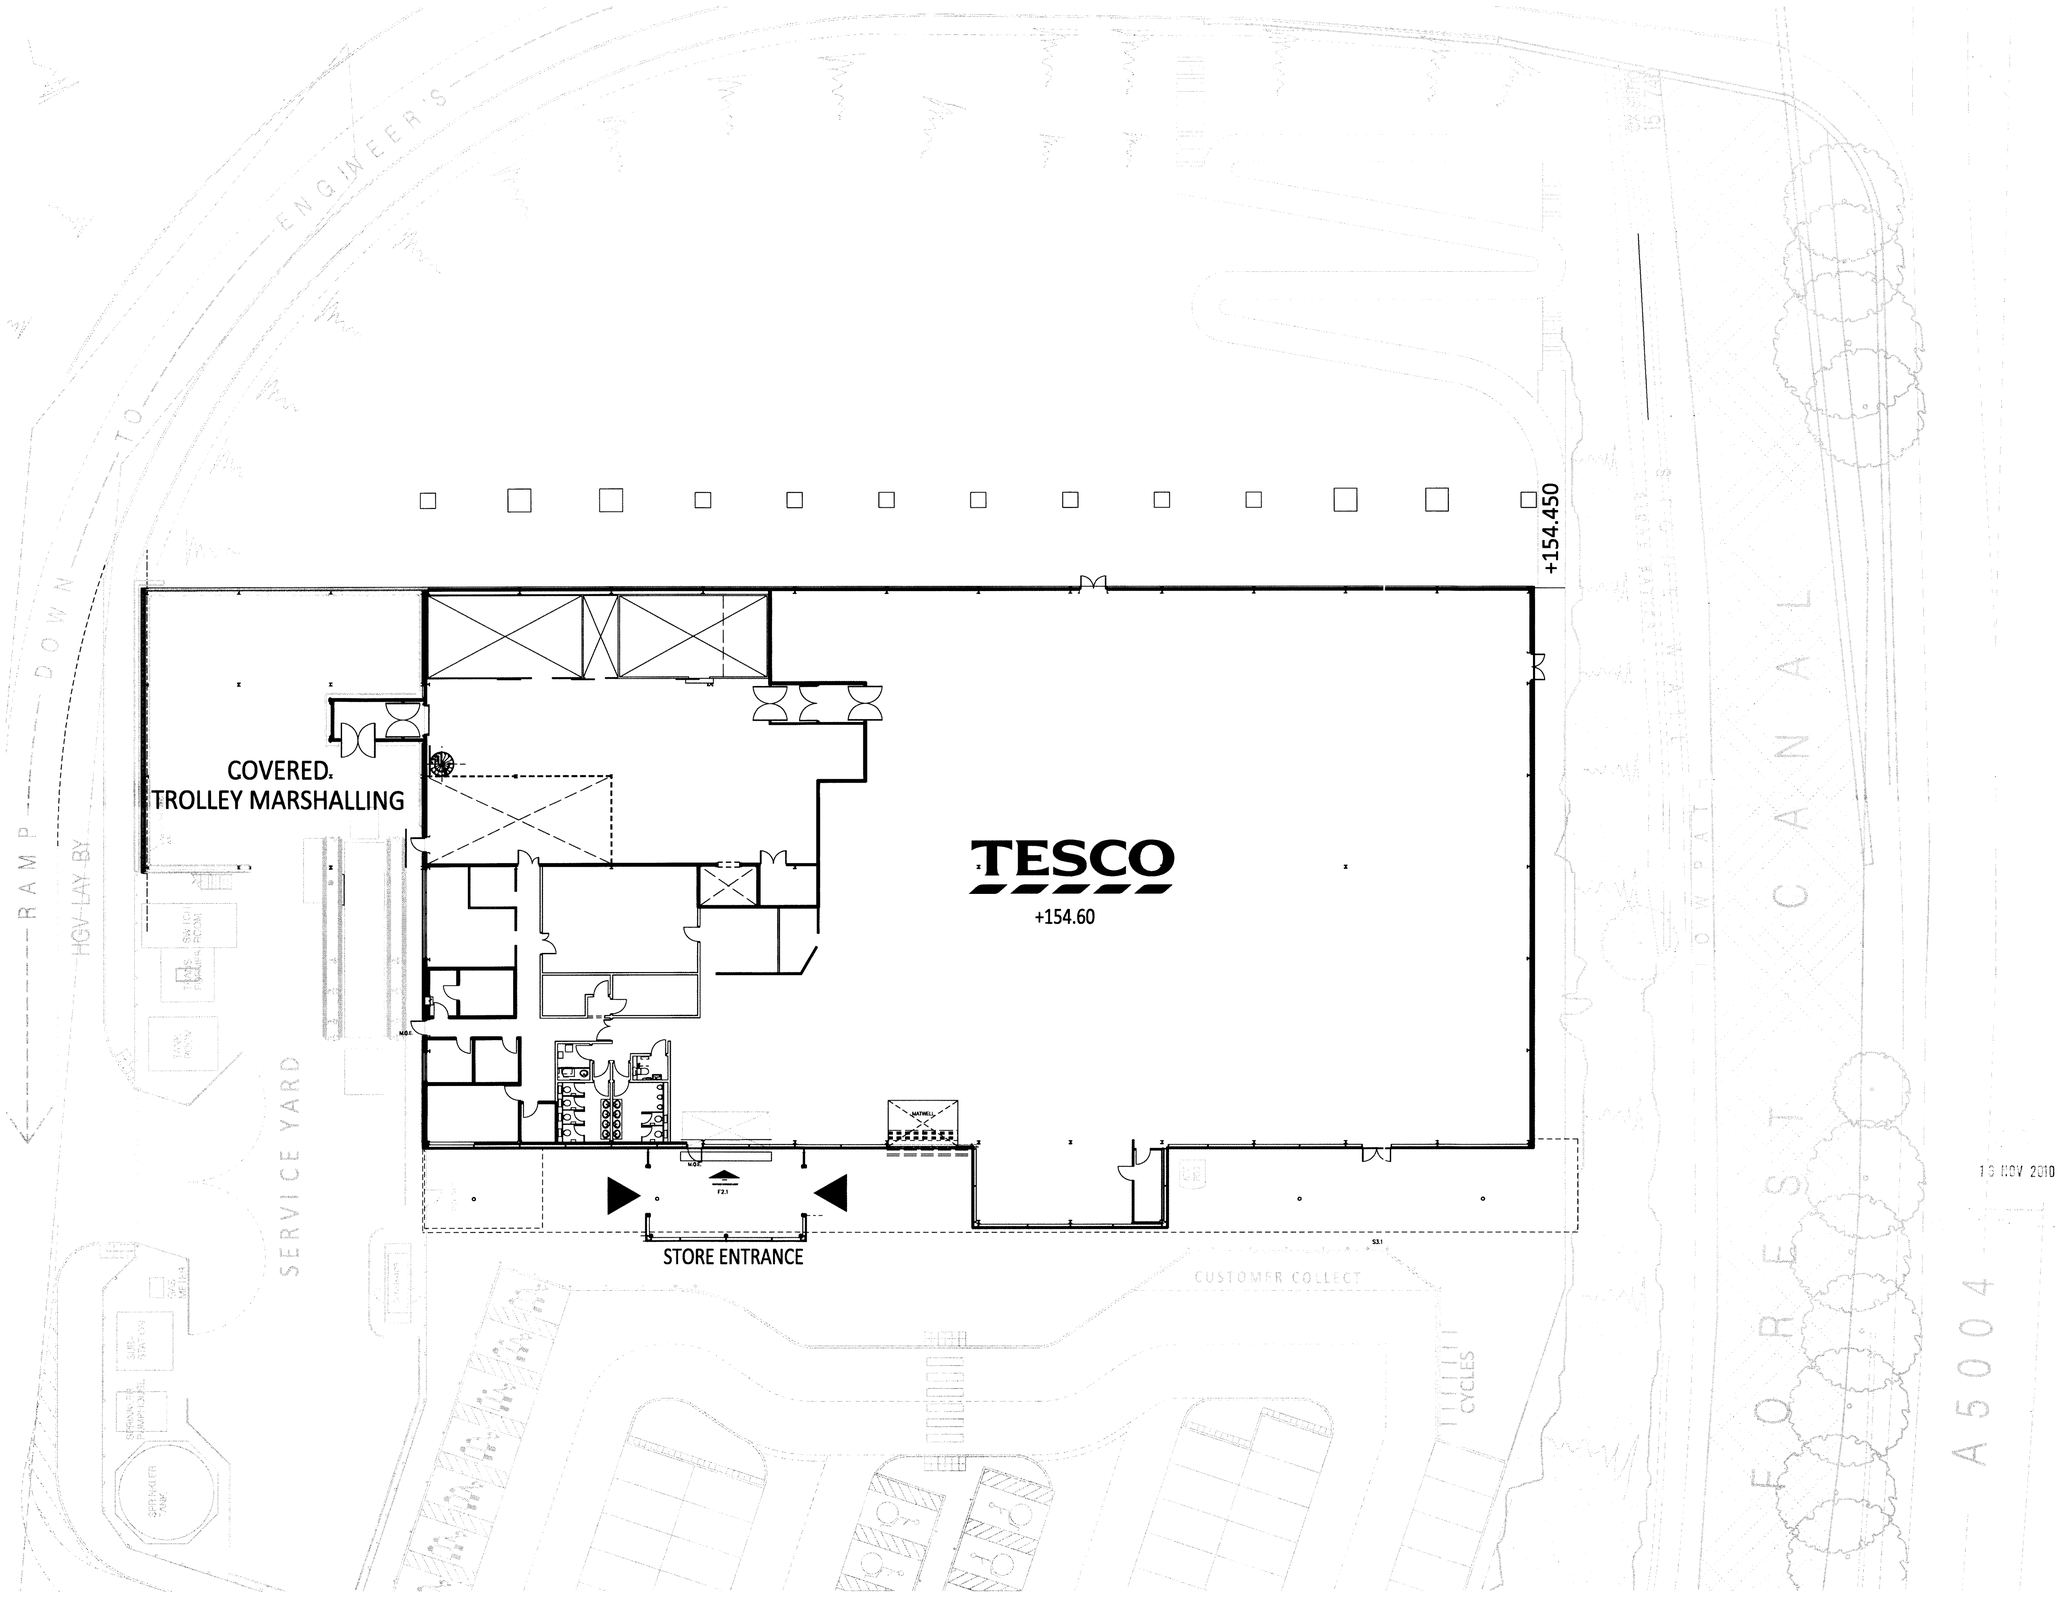

10 0 5 10 20 40 METRES

PLANNING

Rev	Date	Description	Amd	Ckd
#		First issue		

Amendments

Client: TESCO ARCHITECTS GROUP

Project: BUXTON ROAD WHALEY BRIDGE

Title: EXISTING BUILDING PLAN

Project No:	Drwg No:	Amendment:
4110	/ P03	rev #

Scale:	Sheet:	Date:
1:200 @	A1	SEPT' 10

SMITH SMALLEY ARCHITECTS
CRAVEN LODGE
VICTORIA AVENUE
HARROGATE
HG1 5PX
TEL: +44 (0)1423 531 100
www.smithsmalley.co.uk
nickjauncey@smithsmalley.co.uk

WHALEY BRIDGE 4110