Architects to be notified of any discrepancies.
Contractors must check all dimensions on site.
This drawing is copyright and is for the use on this project only.
This drawing is to be used soley for the information as titled. For other information refer to the latest revision of any cross referenced drawings.

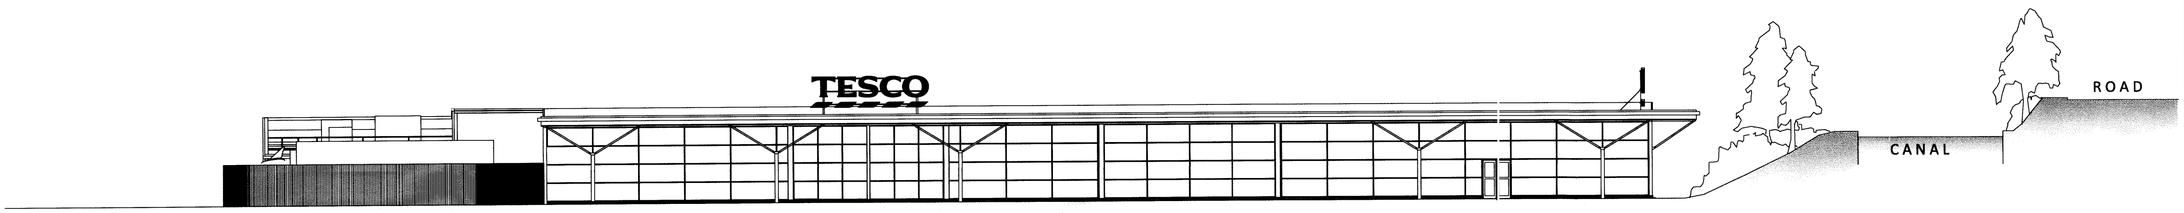

NORTH ELEVATION

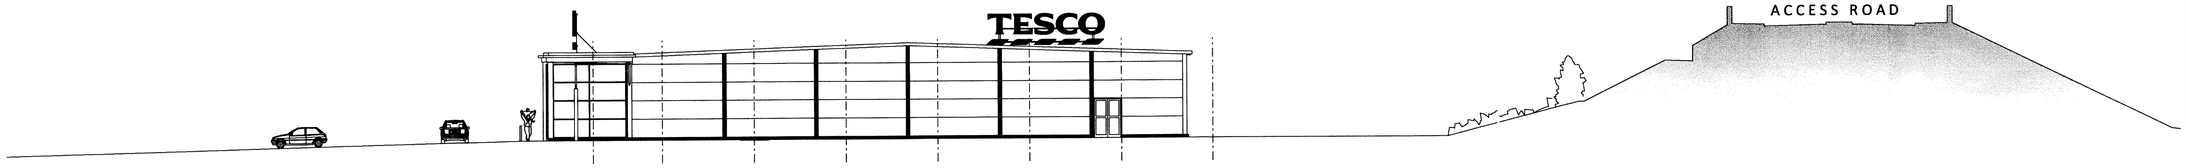

WEST ELEVATION

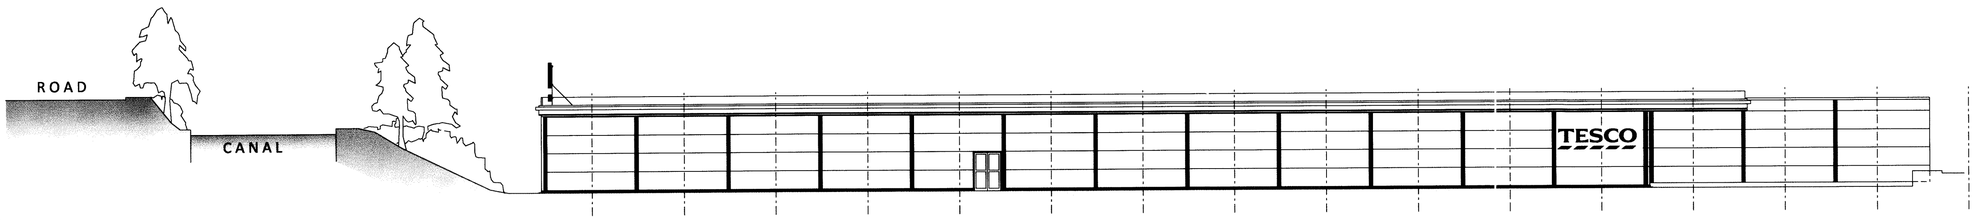

SOUTH ELEVATION

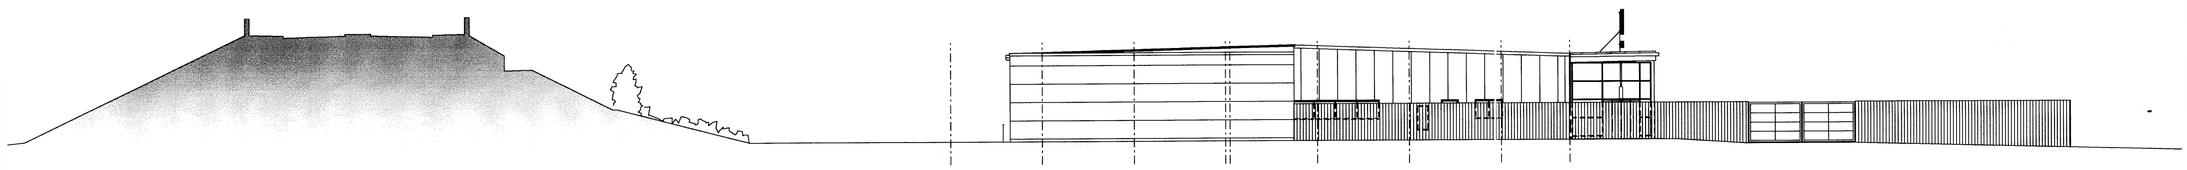

EAST ELEVATION

10 0 5 10 20 40 METRES

PLANNING

#		First issue		
Rev	Date	Description	Amnd	Ckd

Amendments

Client:
TESCO
ARCHITECTS GROUP

Project:
BUXTON ROAD
WHALEY BRIDGE

Title:
EXISTING
ELEVATIONS

Project No:	Drwg No:	Amendment:
4110	P02	rev #

Scale:	Sheet:	Date:
1:200 @	A1	SEPT '10

SMITH SMALLEY ARCHITECTS
CRAVEN LODGE
VICTORIA AVENUE
HARROGATE
HG1 5PX
TEL: +44 (0)1423 531 100

www.smithsmalley.co.uk
nickjauncey@smithsmalley.co.uk

WHALEY BRIDGE 4110