
PK 2010 /0574

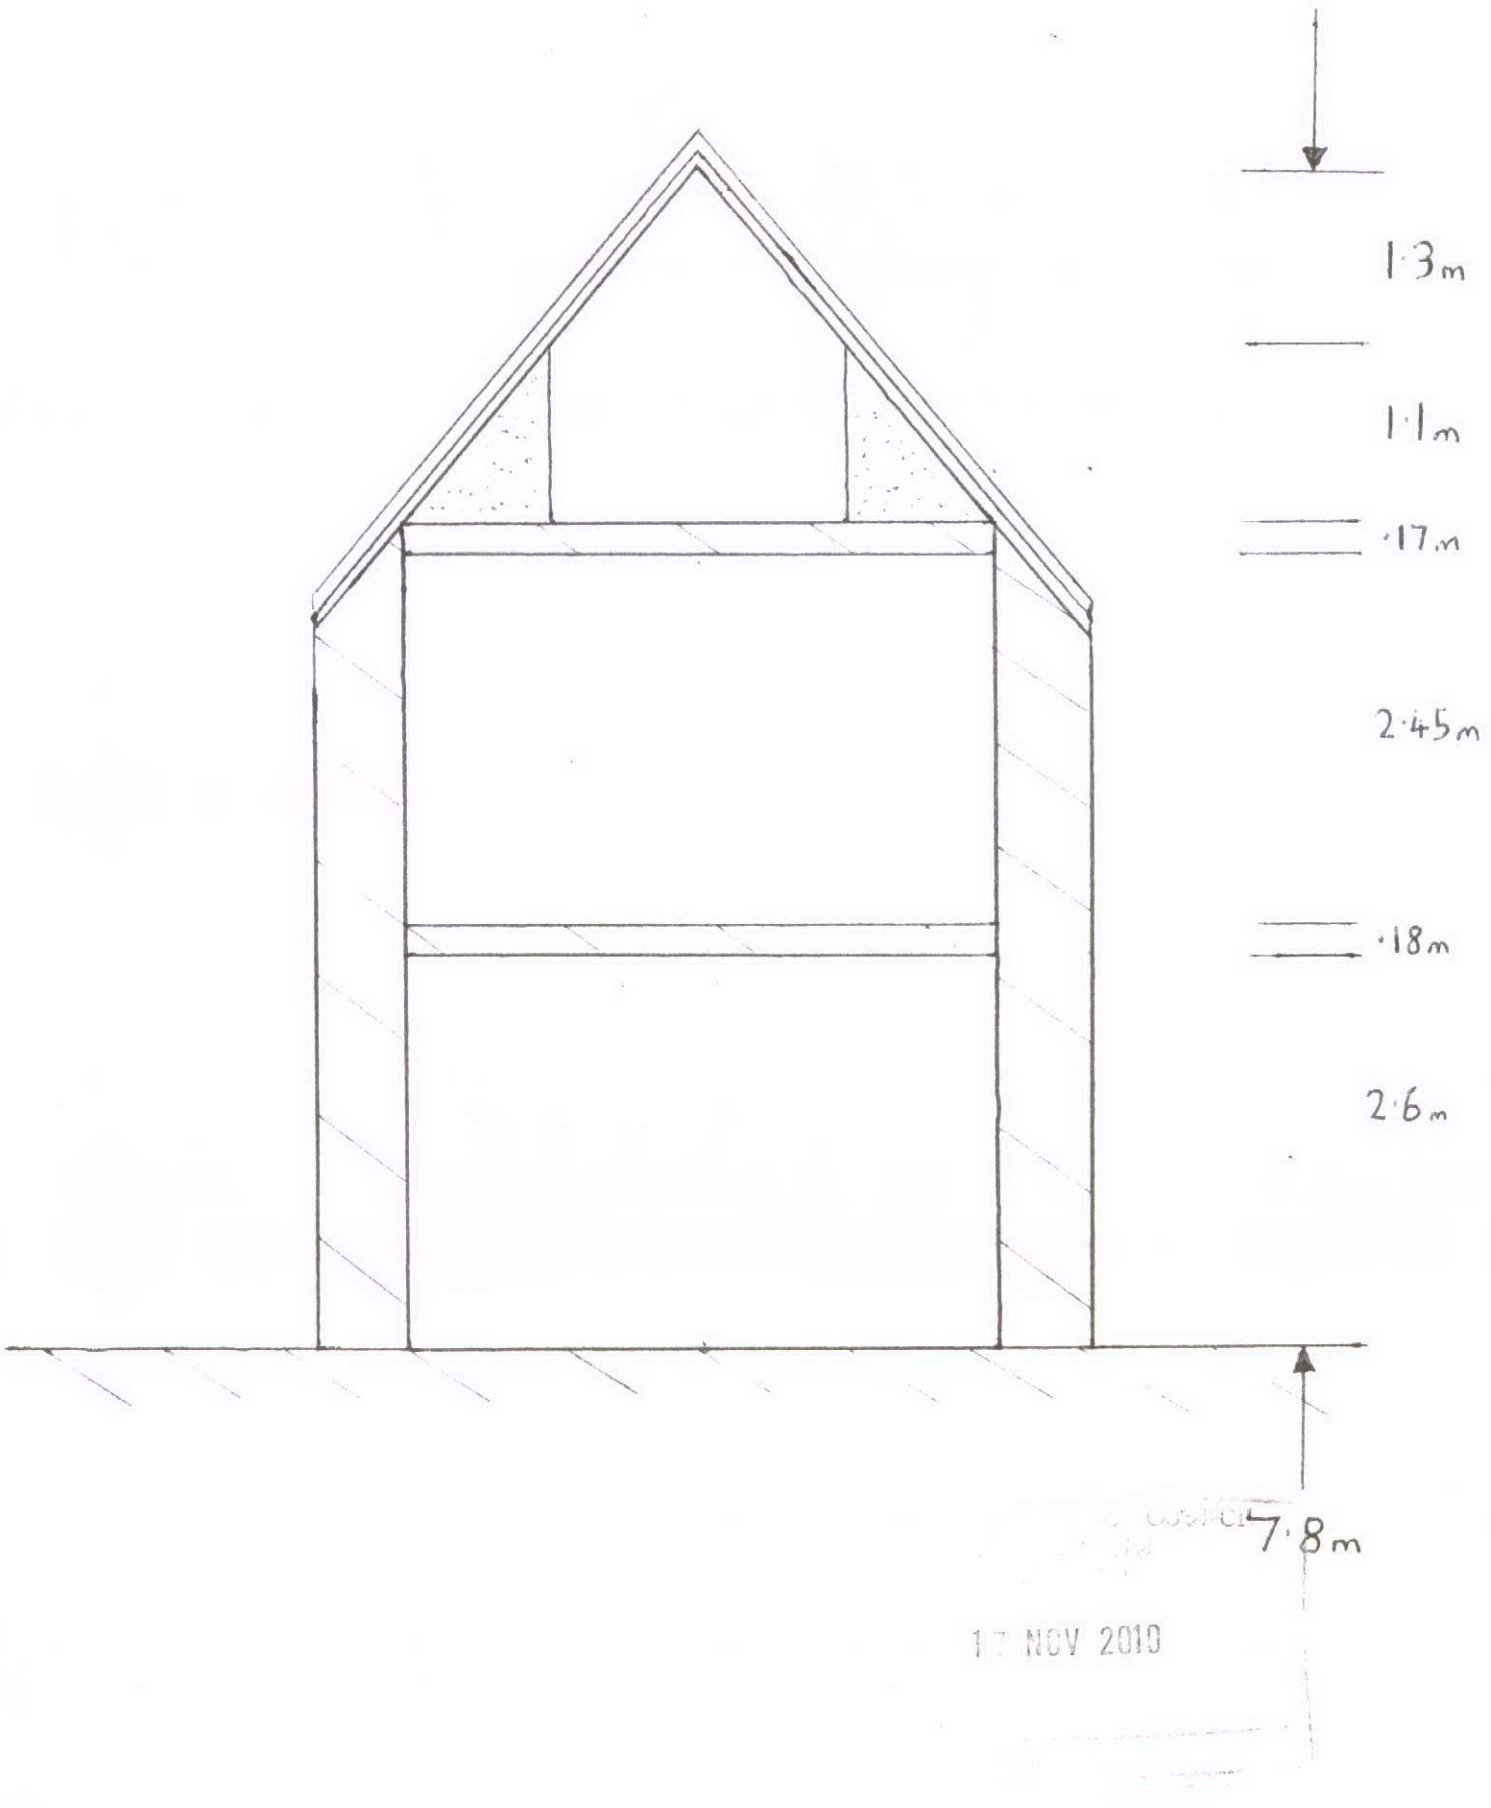

17 NOV 2010

DRAWING 6	ELEVATIONS (CROSS SECTION VIEW)	SCALE
No 4 & No 2 DALESIDE	EXISTING & PROPOSED	1:50