
HPK/2010/0574

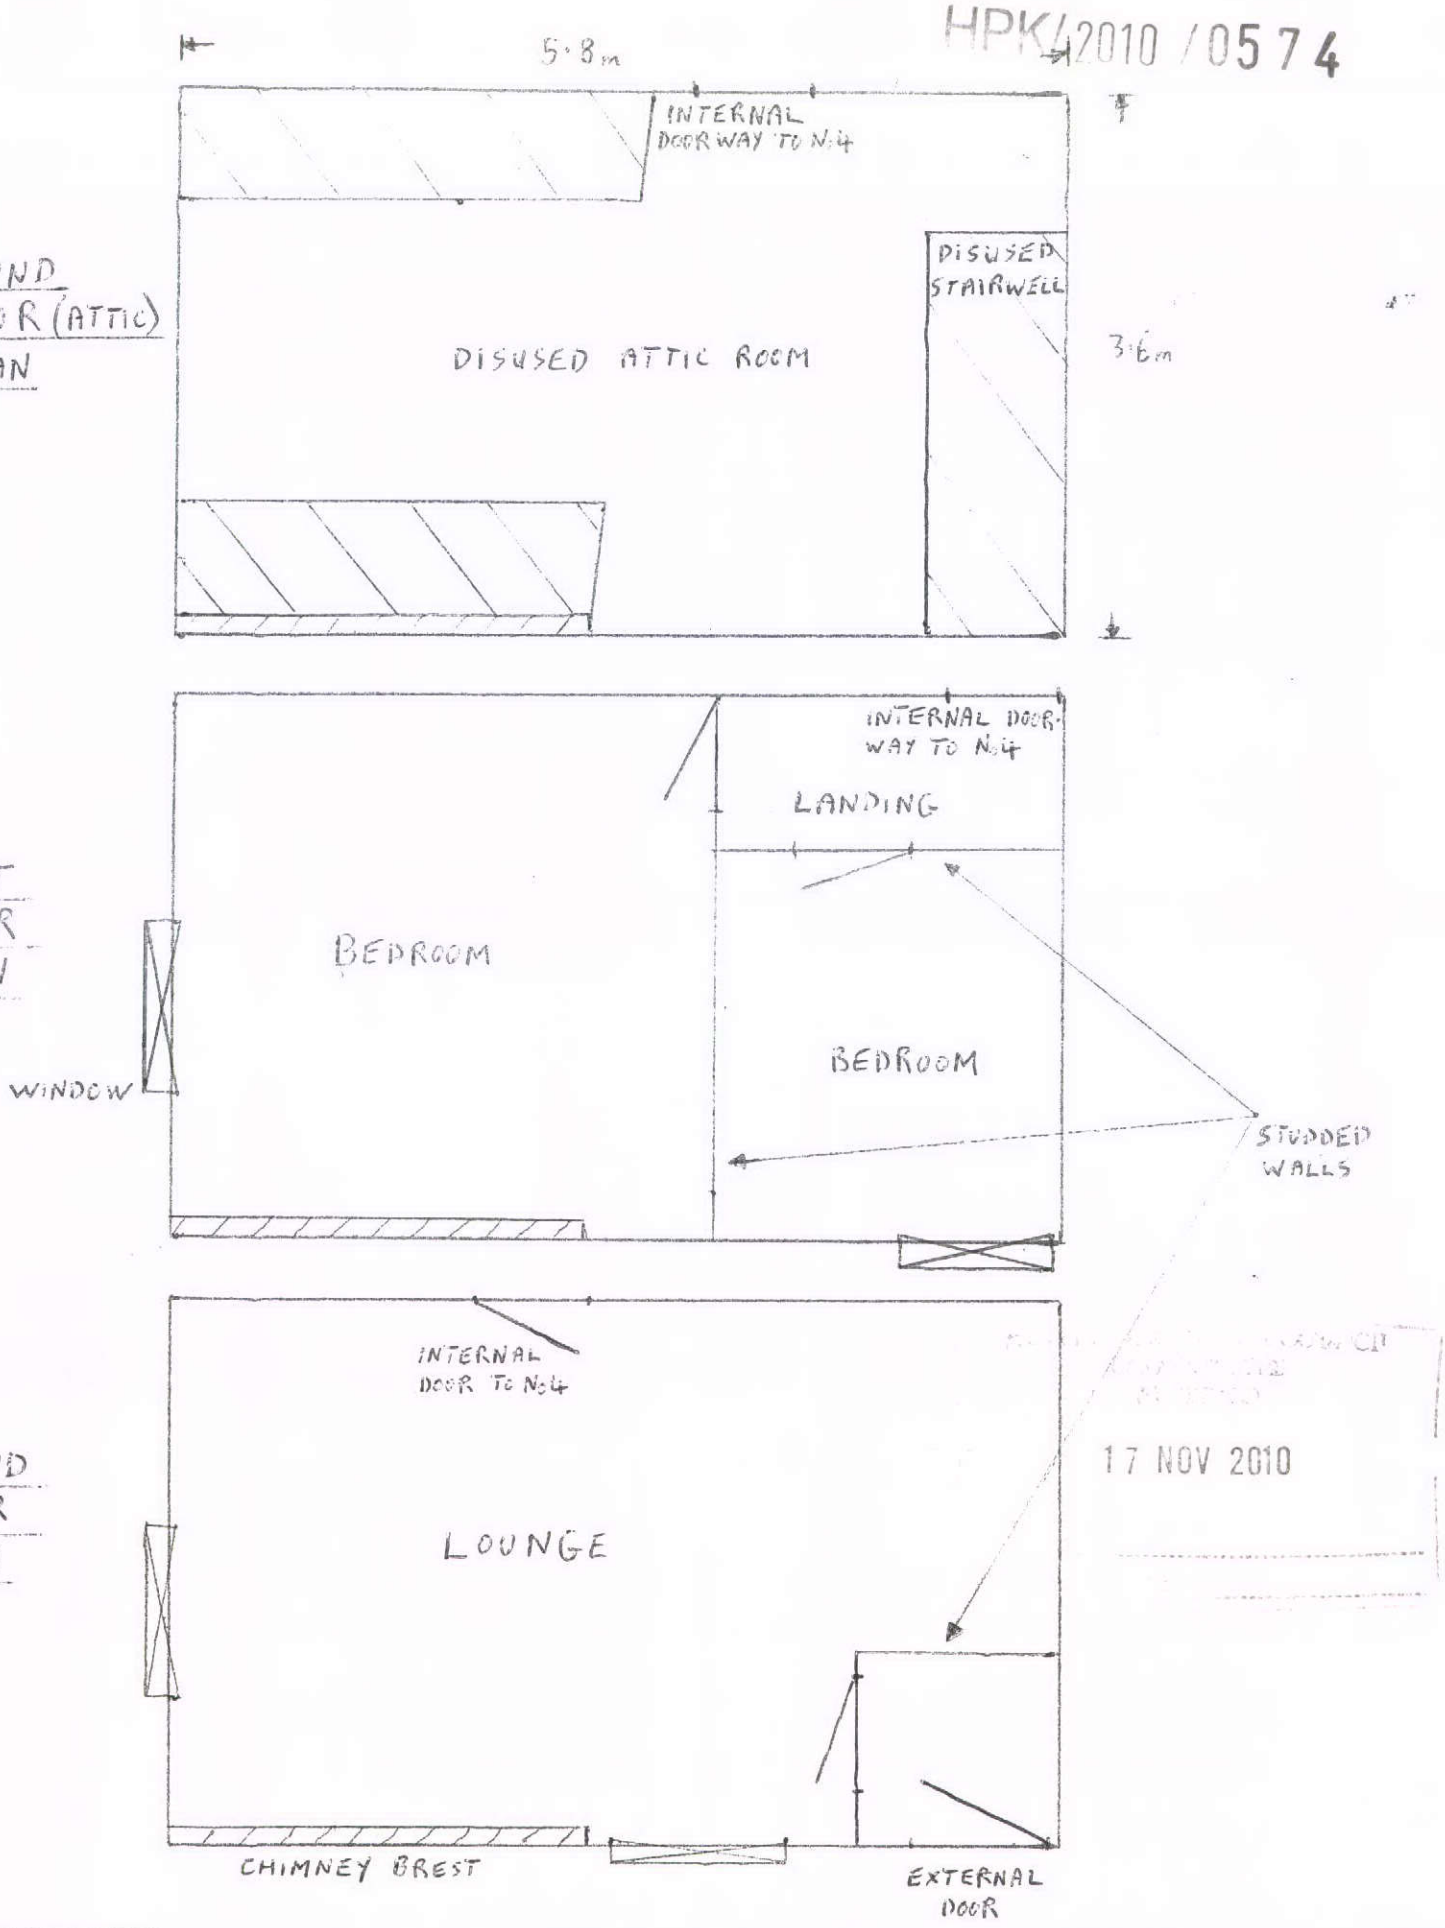

17 NOV 2010

DRAWING 1	NO PROPOSED CHANGES TO:-	SCALE
XISTING INTERNAL OF No 2 DALESIDE	ELEVATIONS FLOOR OR SITE LEVELS ROOF PLANS	1:50