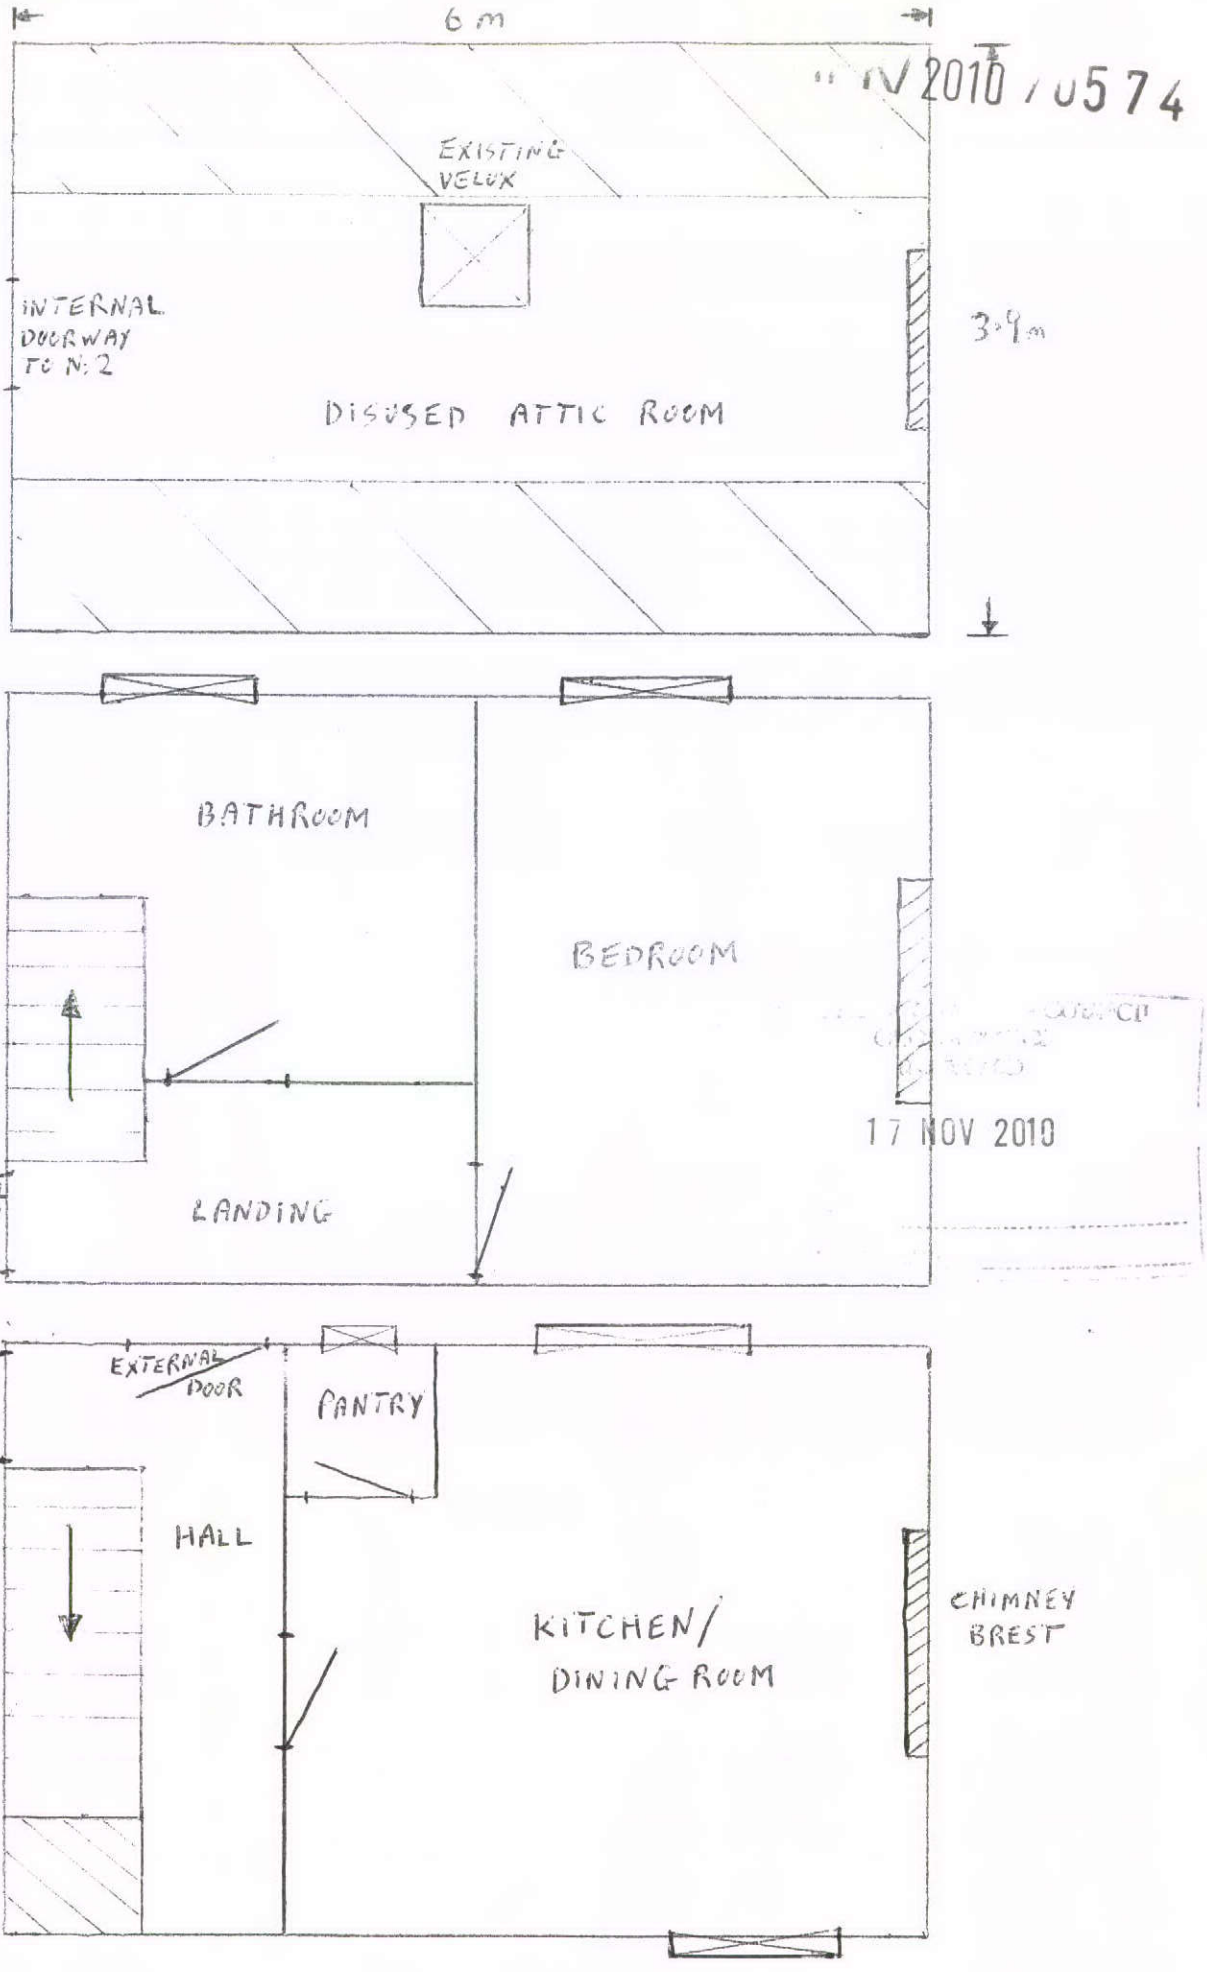



IV 2010 / 0574

| | | |
|---|---|---|
| DRAWING 3<br>EXISTING INTERNAL<br>OF No 4<br>DALESIDE | NO PROPOSED CHANGES TO :-<br>ELEVATIONS<br>FLOOR OR SITE LEVELS<br>ROOF PLANS | SCALE<br>1:50 |