
MPK/2010/0574

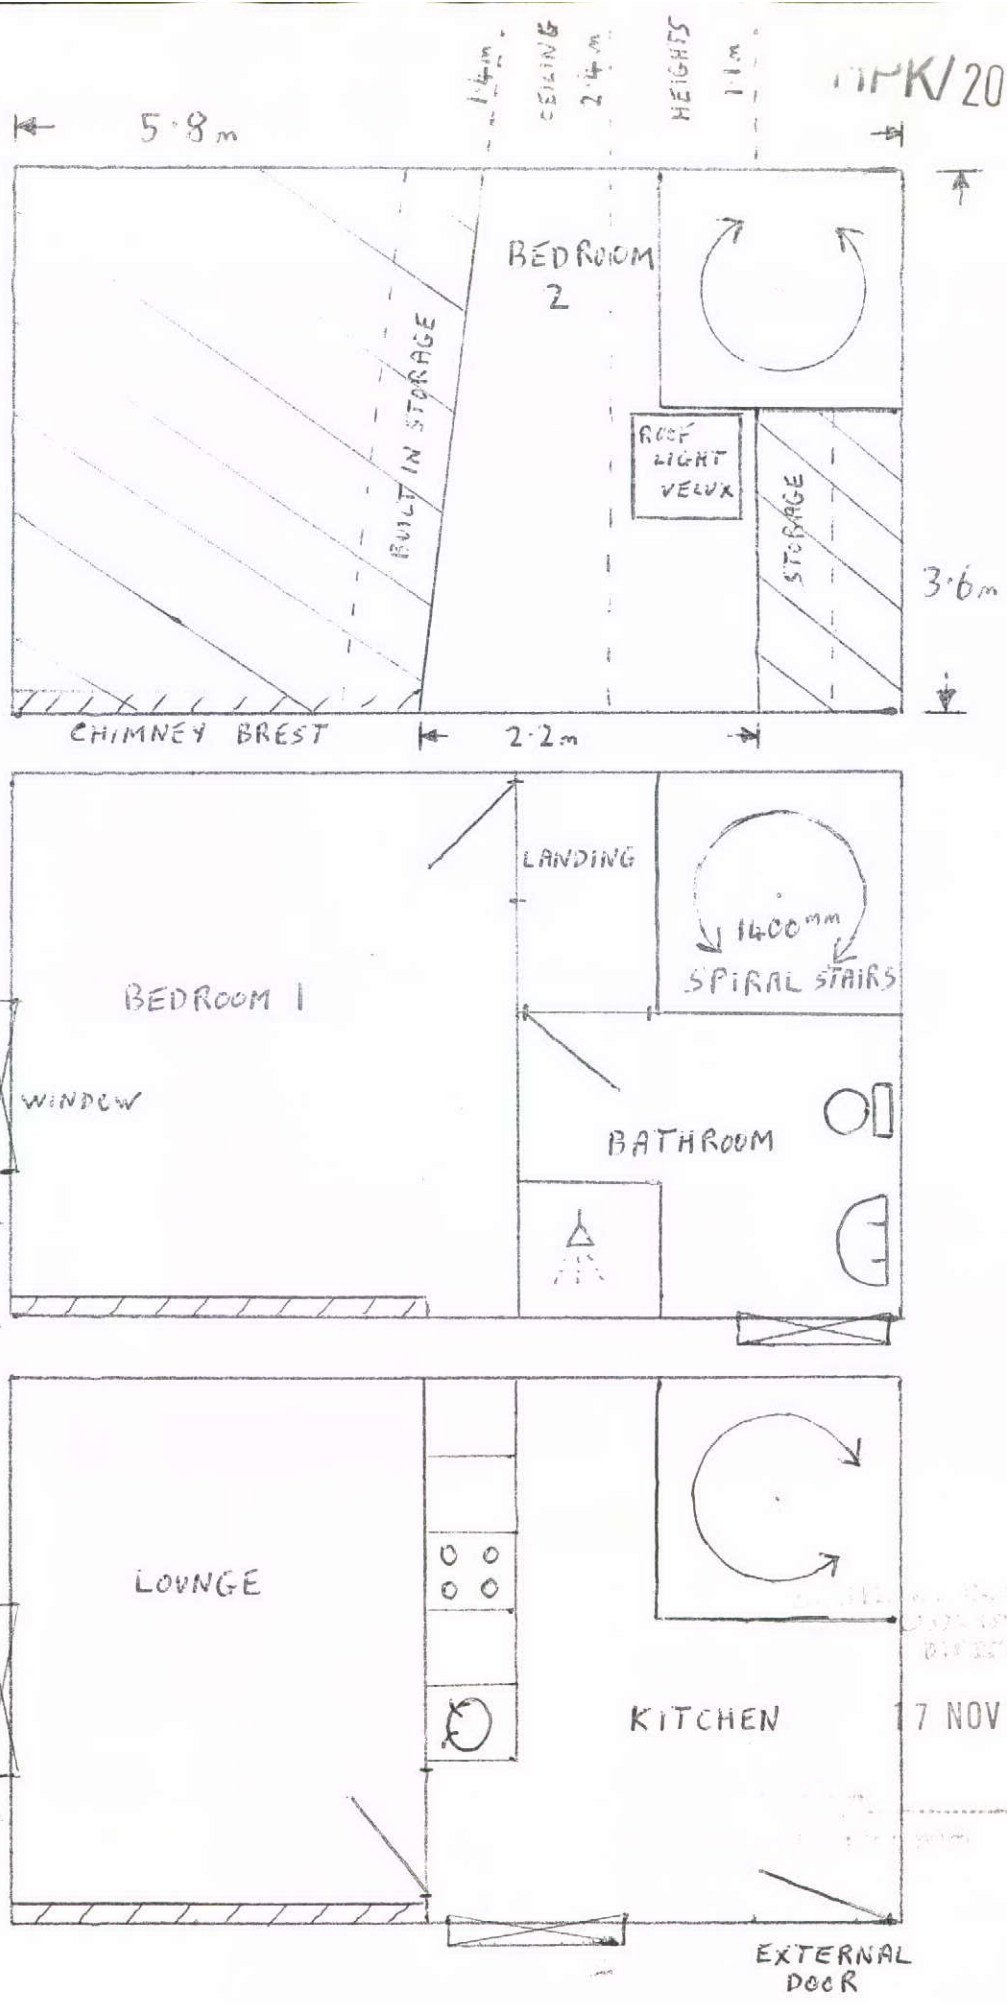

SECOND FLOOR PLAN (ATTIC)

FIRST FLOOR PLAN

CEILING HEIGHTS 2.43 m

GROUND FLOOR PLAN

CEILING HEIGHTS 2.6 m

17 NOV 2010

DRAWING 2	EXTERNAL	ALL ELECTRIC	SCALE
PROPOSED INTERNAL OF No. 2 DALESIDE	ADDITIONAL:- .7x.9 VELUX ROOF LIGHT & 150mm BATHROOM WASTE PIPE	HOT WATER, RADIATORS, SHOWER, COOKER	1:50