
HPK/2010/0605

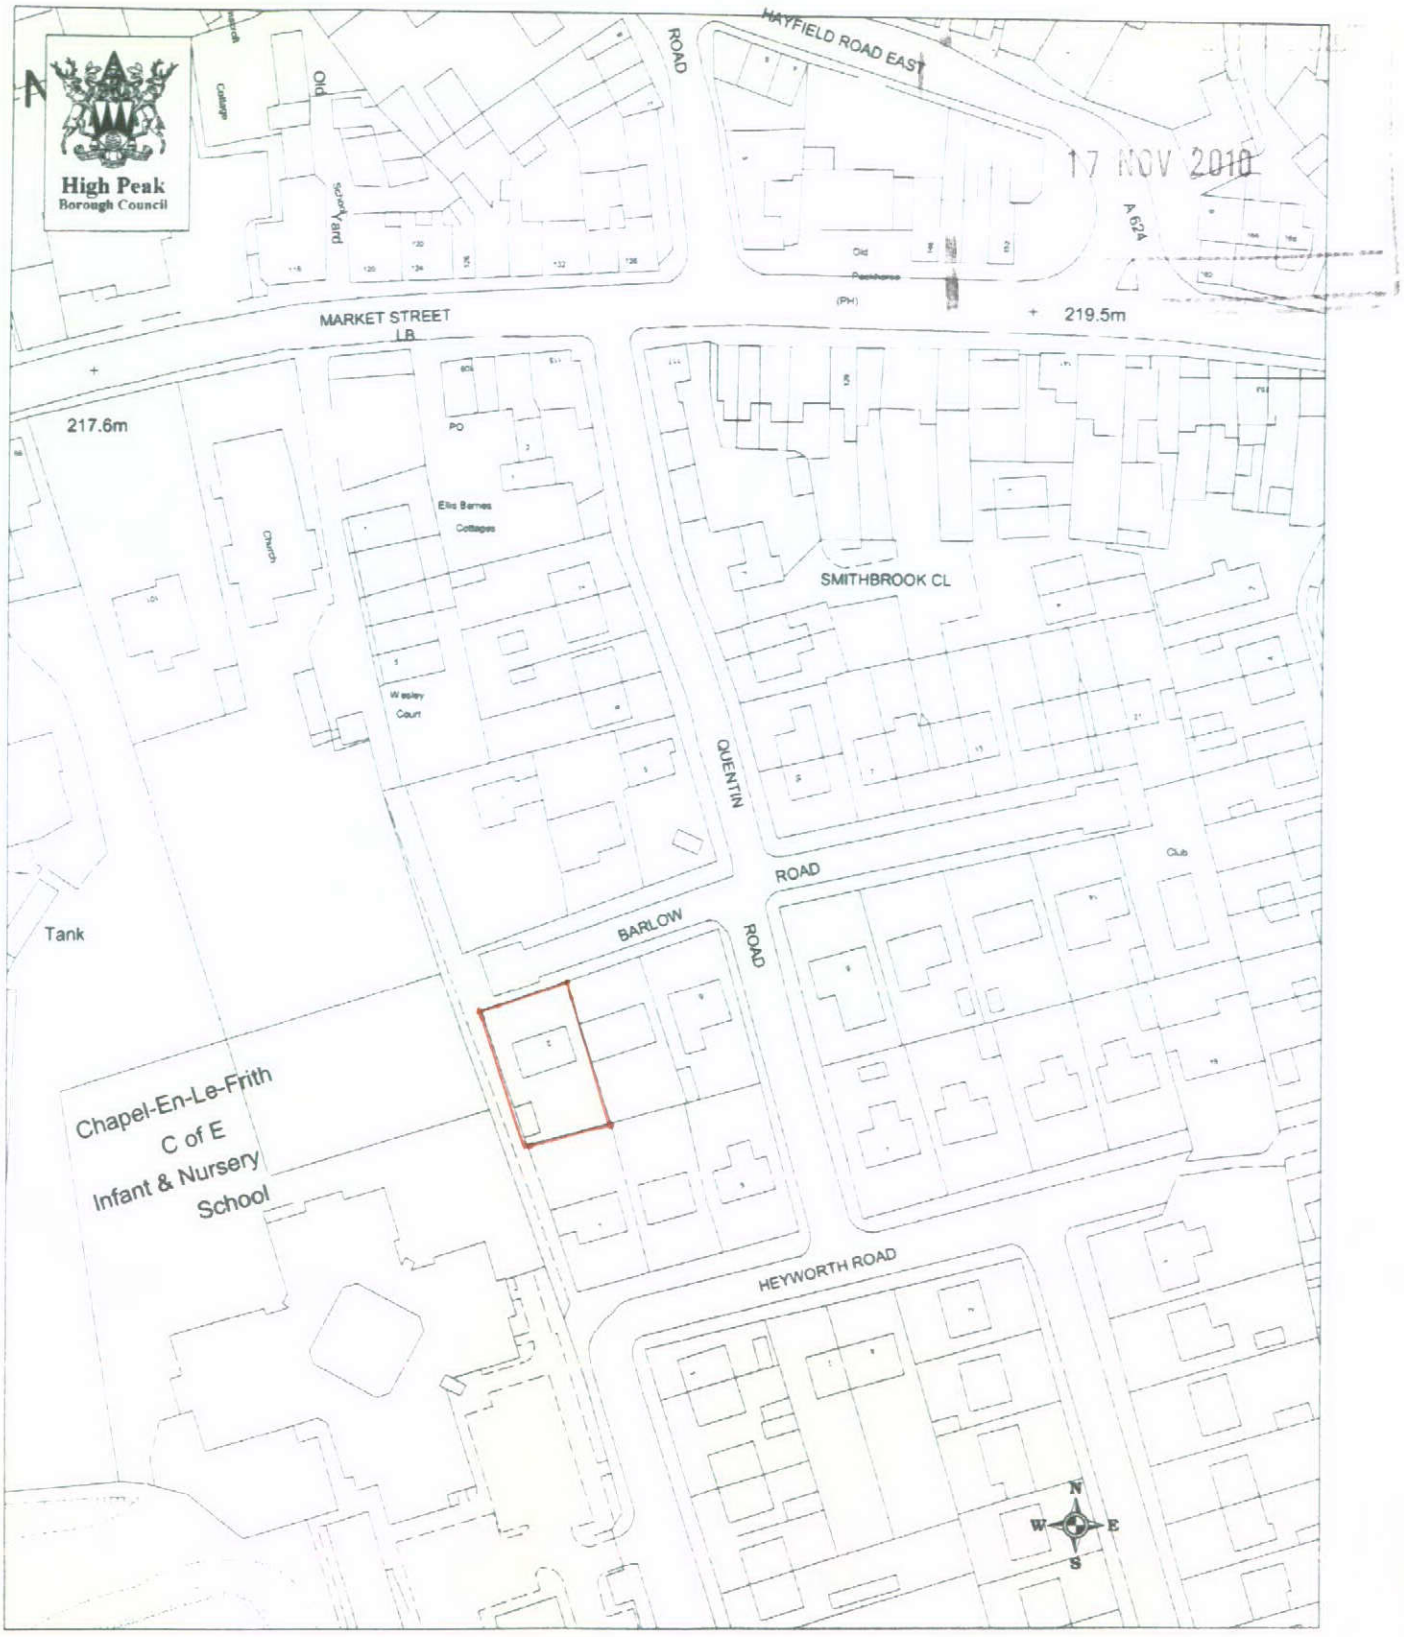

Reproduced from the Ordnance Survey mapping with the permission of the Controller of Her Majesty's Stationery Office Crown Copyright

Scale 1 to 1250

Unauthorised reproduction infringes Crown Copyright and may lead to prosecution or civil proceedings

01 Sep 2004

High Peak Borough Council. Copyright Licence no. LA 078247

SHOWN IN RED
SITE OF 2 BARLOW ROAD