
HPK/2010/0582

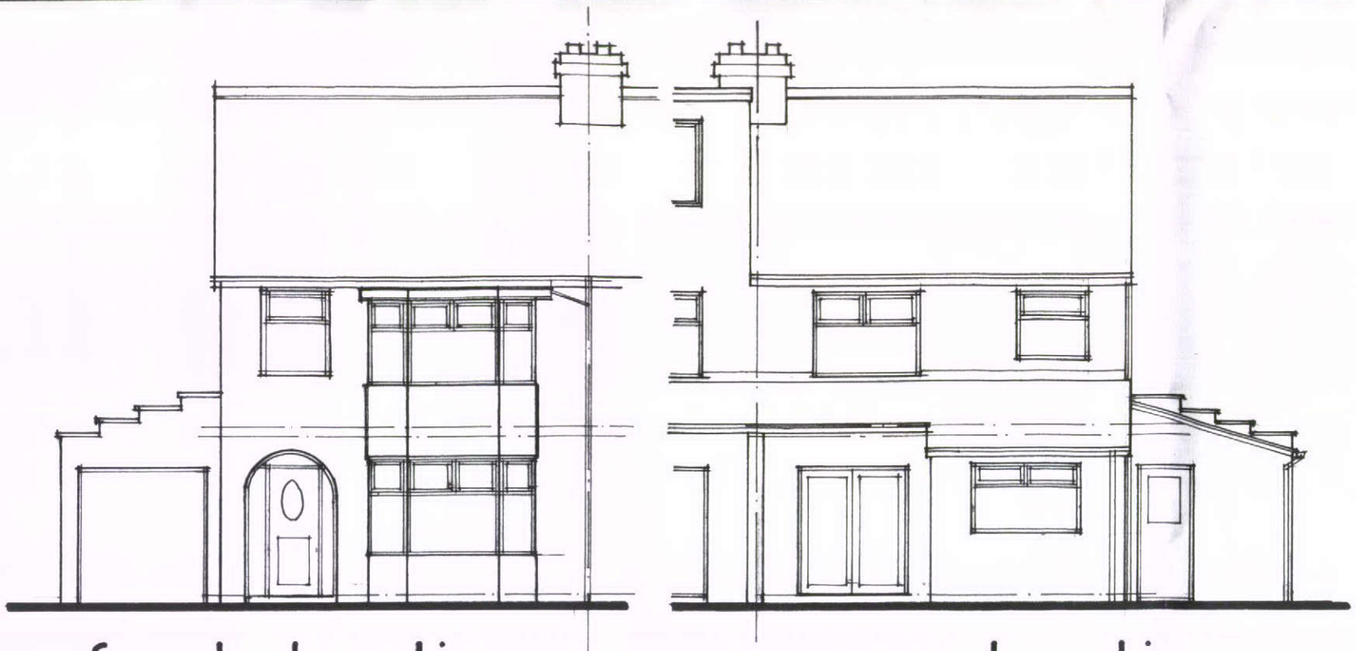


front elevation


rear elevation



side elevation

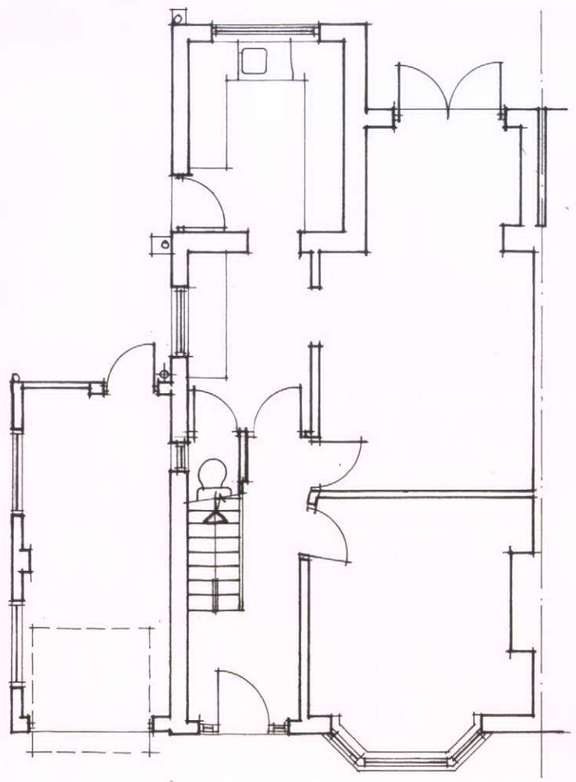

ground floor plan

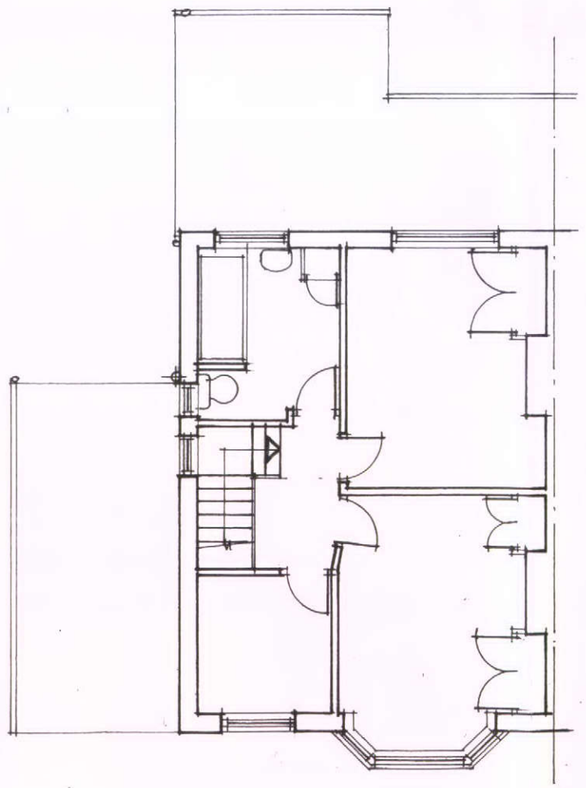

first floor plan

1 NOV 2010

Mr. & Mrs. S. MASSEY

27 Manor Park Road
Glossop

Plans and elevations
as existing

Drawing no. 2269:1

Scale 1:100. Date: October 2010

A.C. MARLAND ASSOCIATES,
1, OAKCROFT, STALYBRIDGE,
CHESHIRE, SK15 2UQ.

TEL/FAX: 01457 765255.