

NHA/2010/0044

Materials Key

1 Natural slate
2 Sandstone - pitch faced with dressed stone lintels and string course
3 Timber clad doors
4 Cast iron effect rainwater goods
5 Metal guard railings
6 External timber door
7 Concrete paving slabs
8 Insitu concrete steps
9 Timber post and rail fence

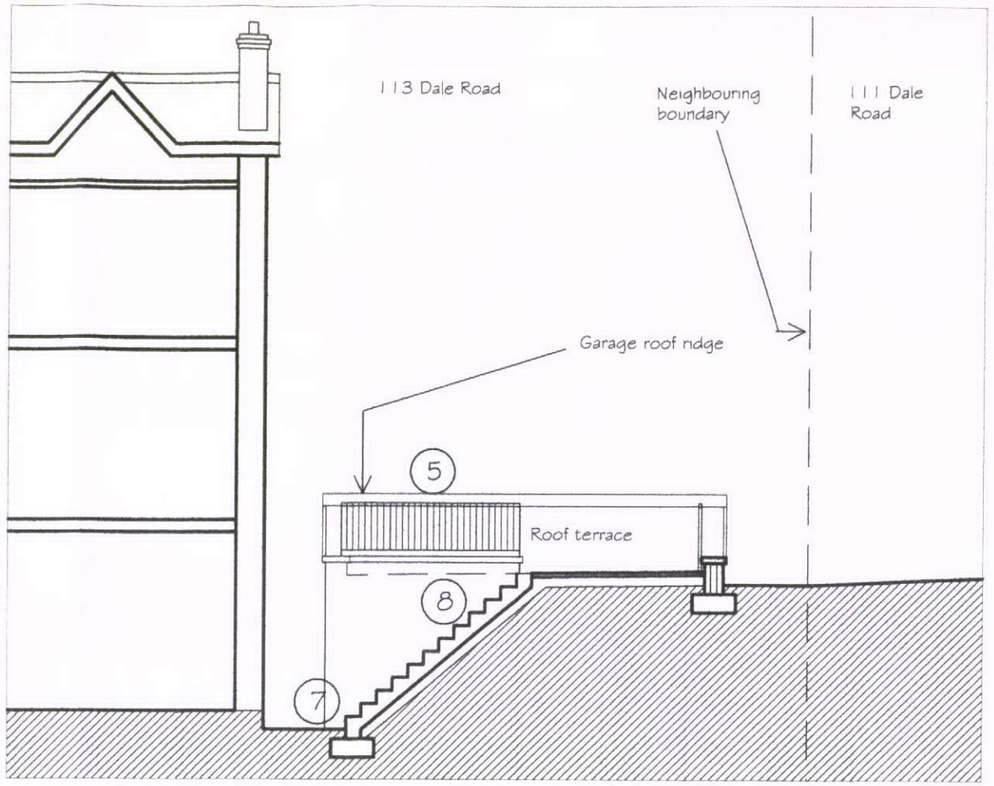

North (rear) elevation

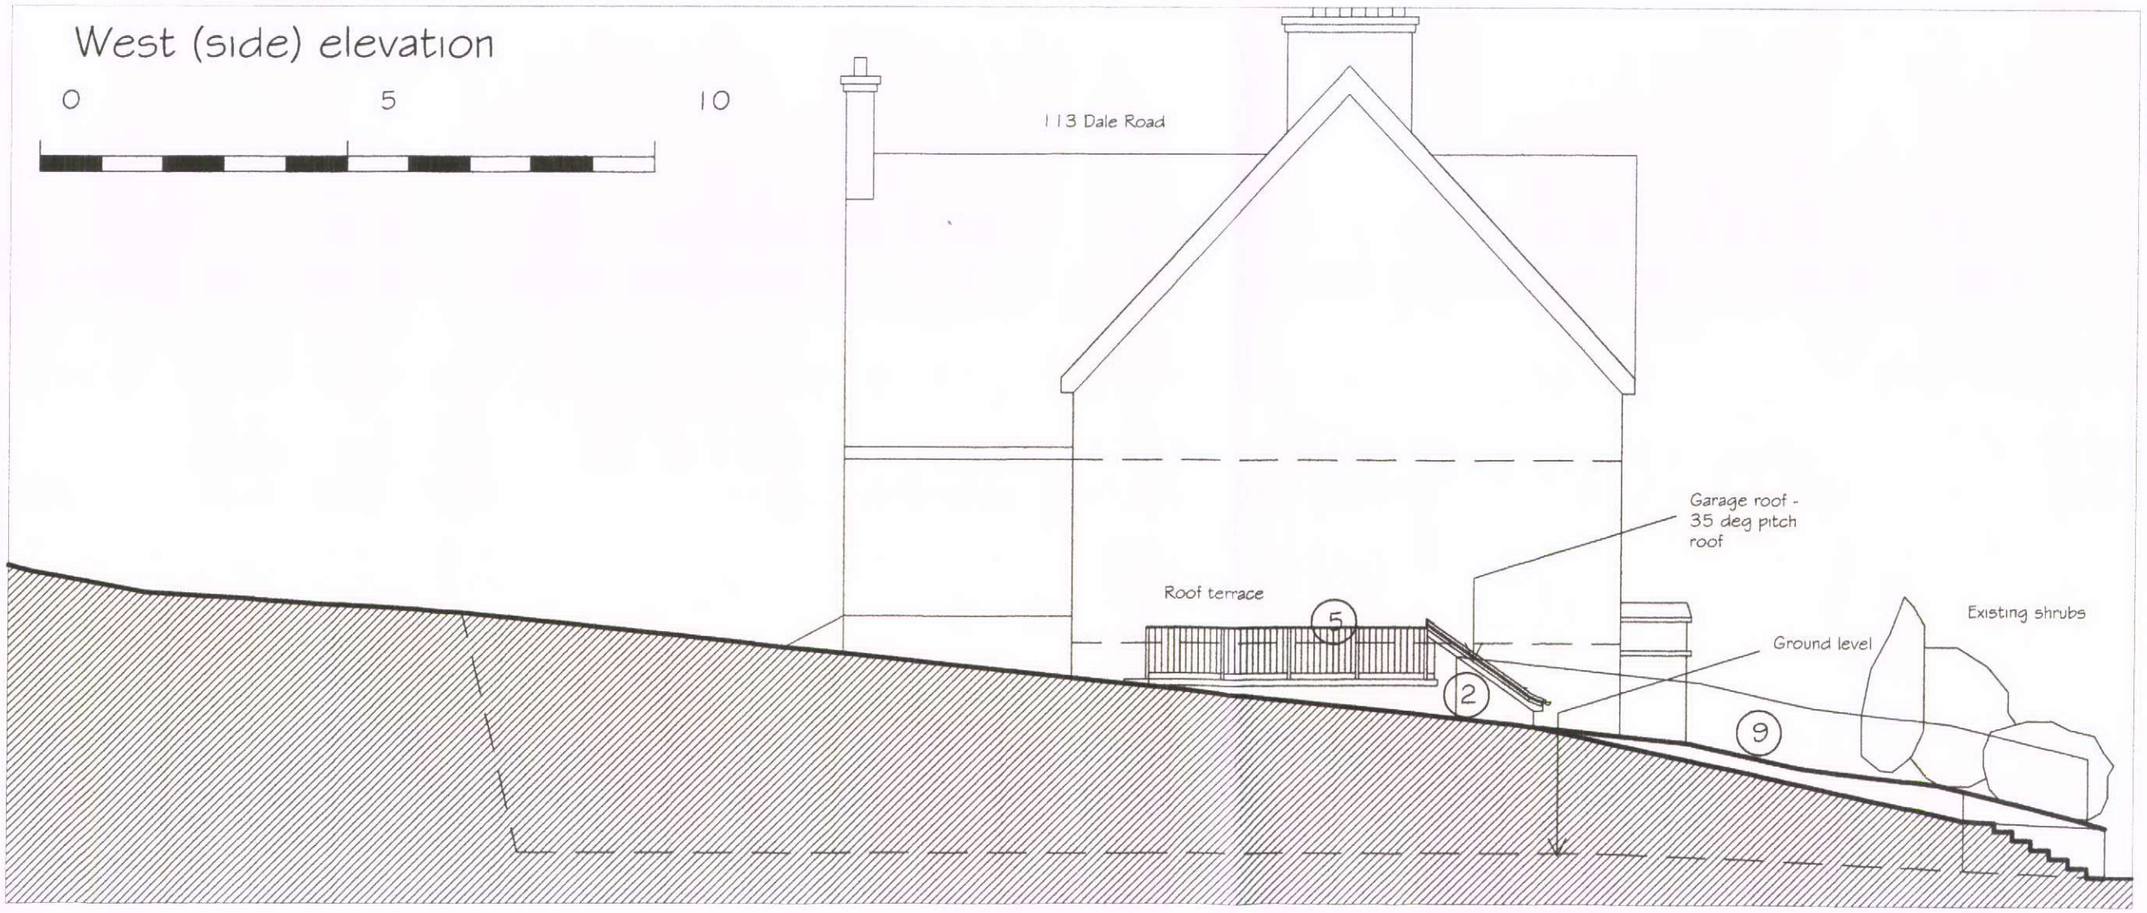

18 NOV 2010

Rev	Note	Date
	PLANNING ISSUE	27/07/10

Drawing title
Proposed Elevations North & West

job no. 10-161
drawing no. (01)09
rev. ---

date 05/05/10
drawn JBN
scale @ A3 1:100
date plotted 27/07/10

project
Double garage

client
Mr and Mrs MacNamara
113 Dale Road
BUXTON
Derbyshire
SK17 6PD

Neves

64 Spring Gardens
Buxton
Derbyshire SK17 6BZ
Tel 01298 246 70
Fax 0870 063 3835
info@nevesarchitects.co.uk
www.nevesarchitects.co.uk