

NMA/2010/0044

Materials Key

1 Natural slate
2 Sandstone - pitch faced with dressed stone lintels and string course
3 Timber clad doors
4 Cast iron effect rainwater goods
5 Metal guard railings
6 External timber door
7 Concrete paving slabs
8 Stone steps
9 Timber post and rail fence

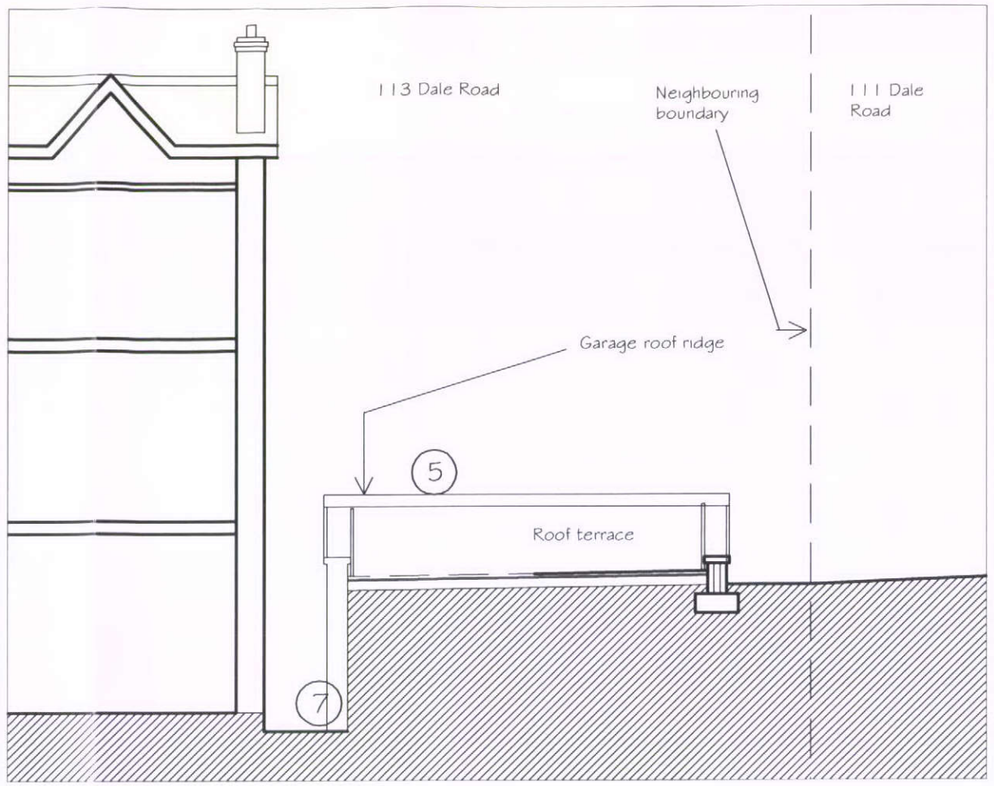

North (rear) elevation

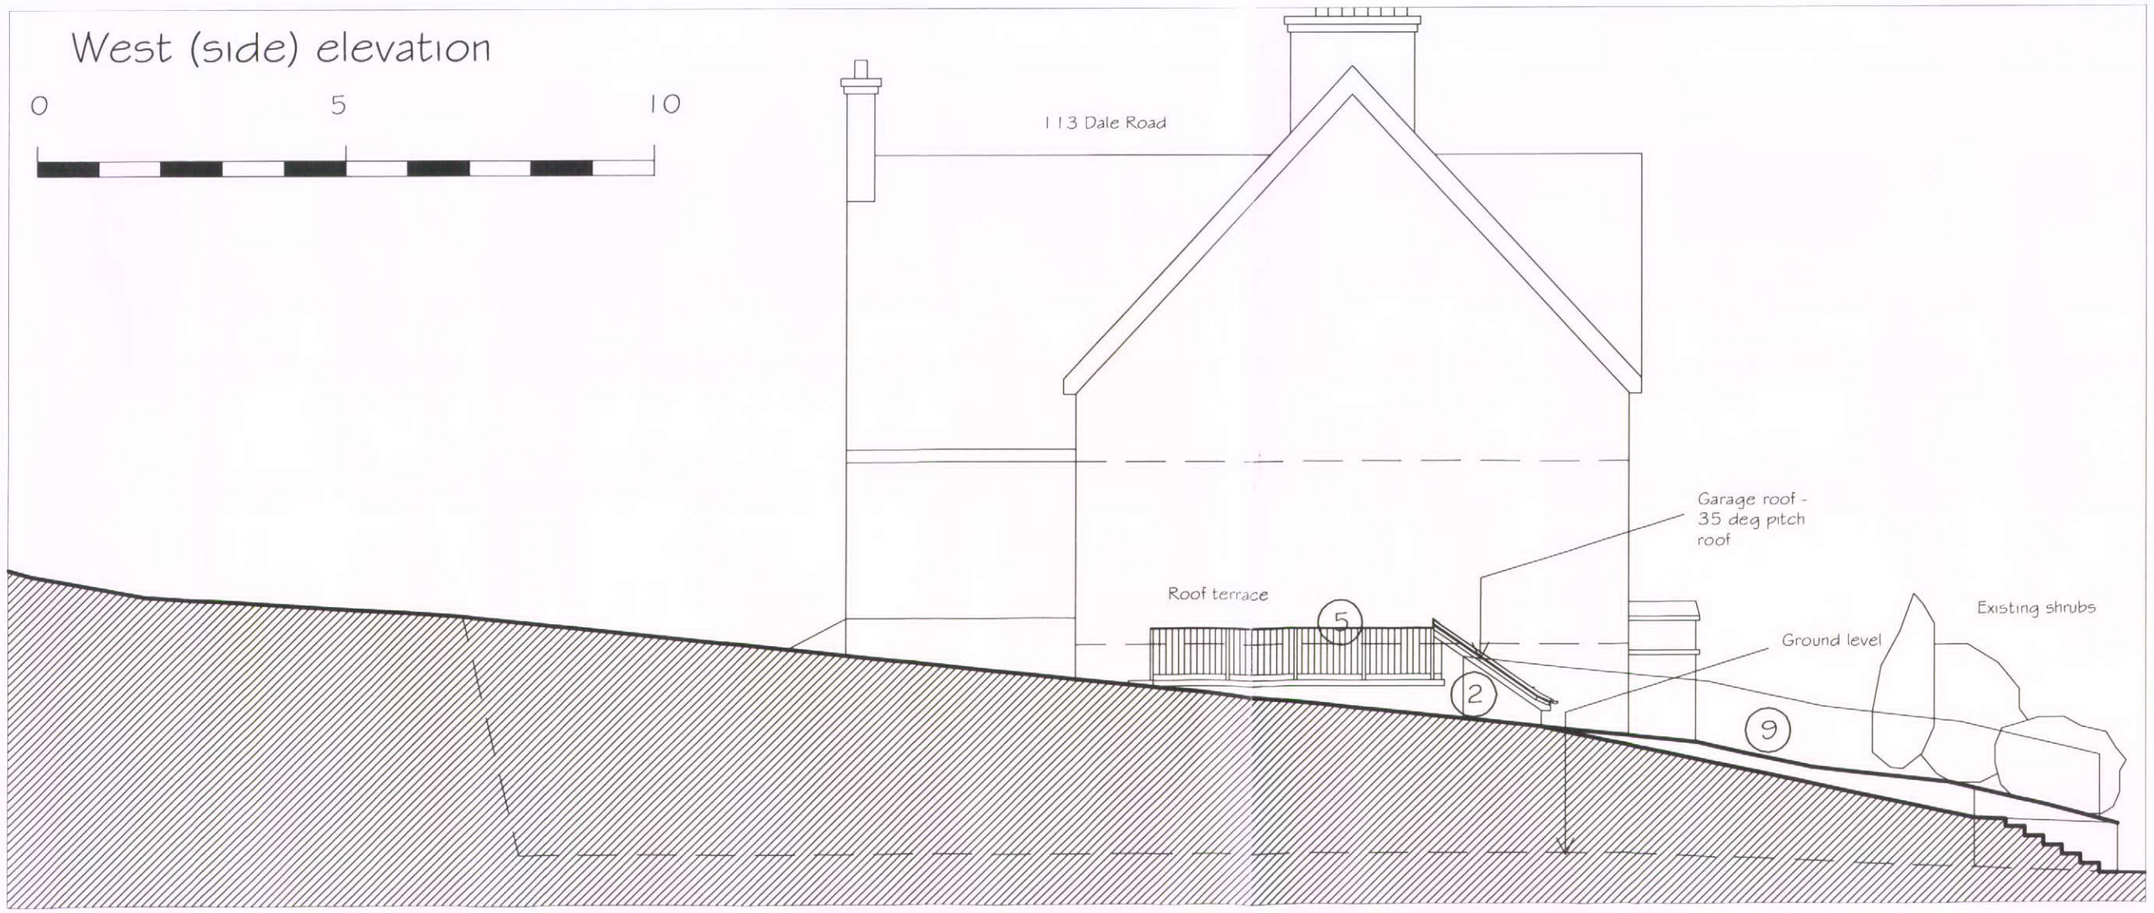

Rev	Note	Date
A	Steps removed as requested by the client	03/05/10
	PLANNING ISSUE	27/07/10

Drawing title
Proposed Elevations North & West

job no. 1911
drawing no. (0)109
rev. A

date 05/05/10
drawn JBN
scale @ A3 1:100
date plotted 03/11/10

project
Double garage

client
Mr and Mrs MacNamara
113 Dale Road
BUXTON
Derbyshire
SK17 6PD

Neves Architects
64 Spring Gardens
Buxton
Derbyshire SK17 6BZ
Tel 01298 246 70
Fax 0870 063 3835
info@nevesarchitects.co.uk
www.nevesarchitects.co.uk