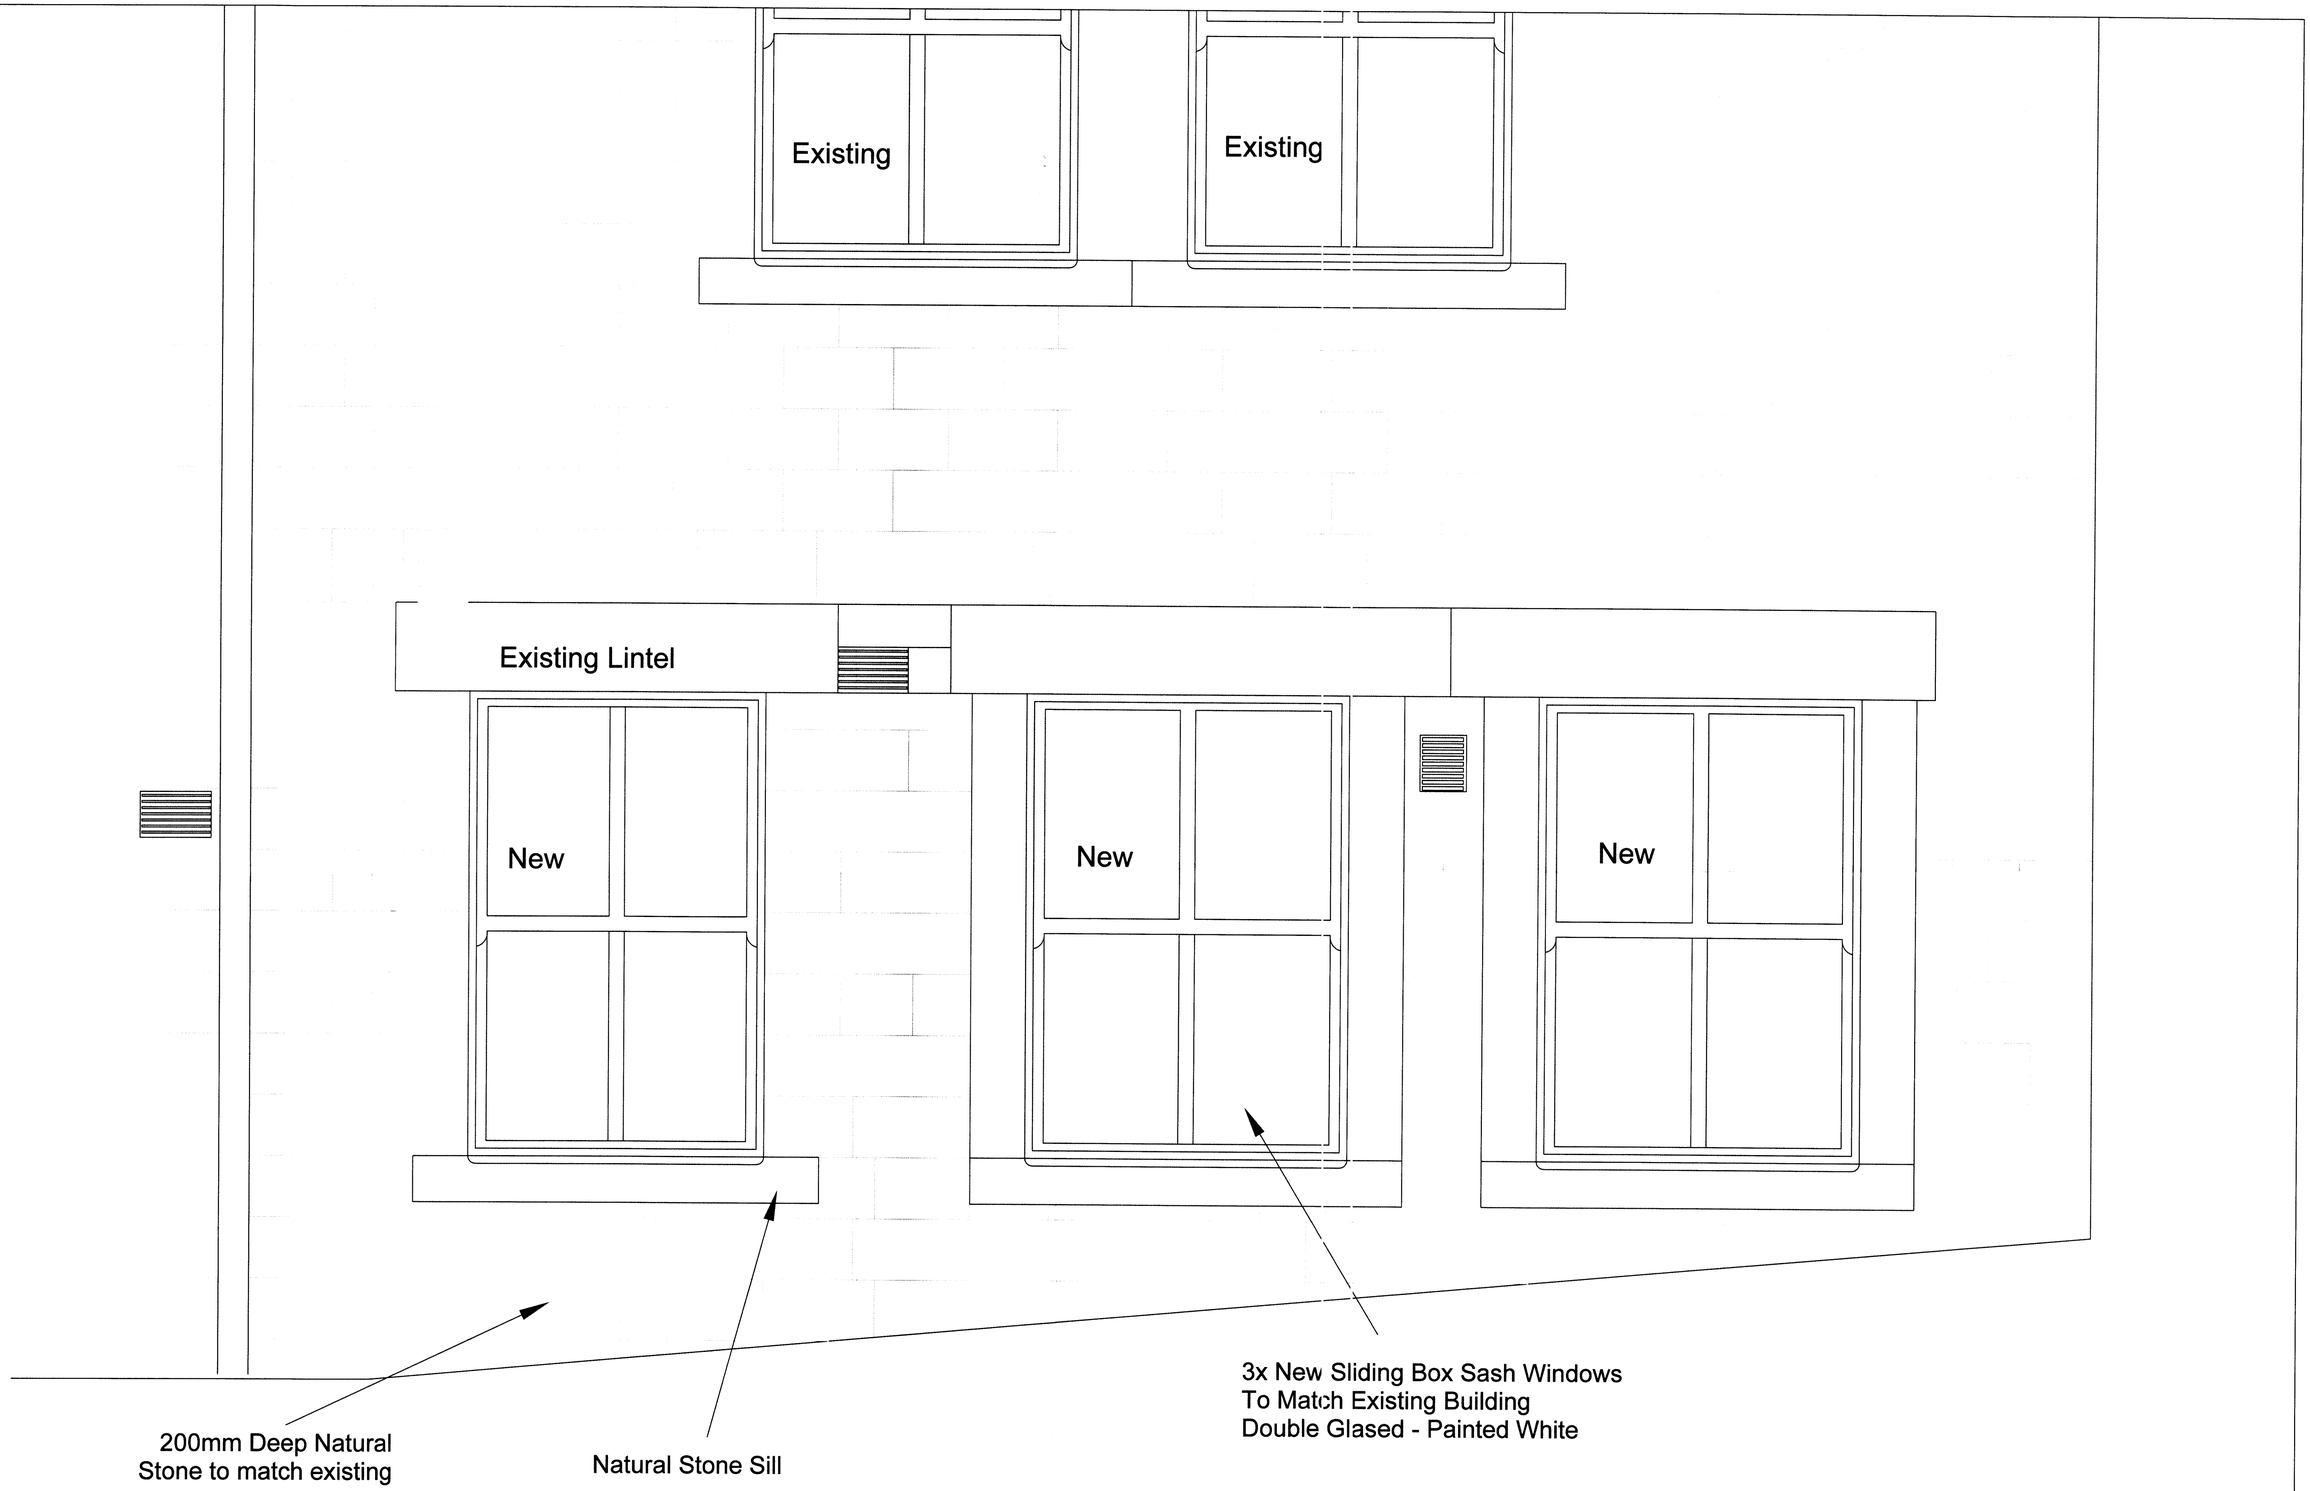

Proposed Elevation Scale 1:10

A1 - 1:10 Scale	-- -- DOS.REF. -	TITLE 1B The Savoy Proposed New Windows Amendment HPK/2008/0592 & HPK/2008/0666	© THIS DRAWING MUST NOT BE COPIED OR REPRODUCED WITHOUT WRITTEN CONSENT FROM 3LI LTD.	SHT.SIZE A1	SCALE	STATUS	STAT.DATE –	REV. A	DRAWN BY ARJ	DATE 20.10.10
								TYPE. Detail		MODIFICATION DRAWING NUMBER. 1B The Savoy Window Details