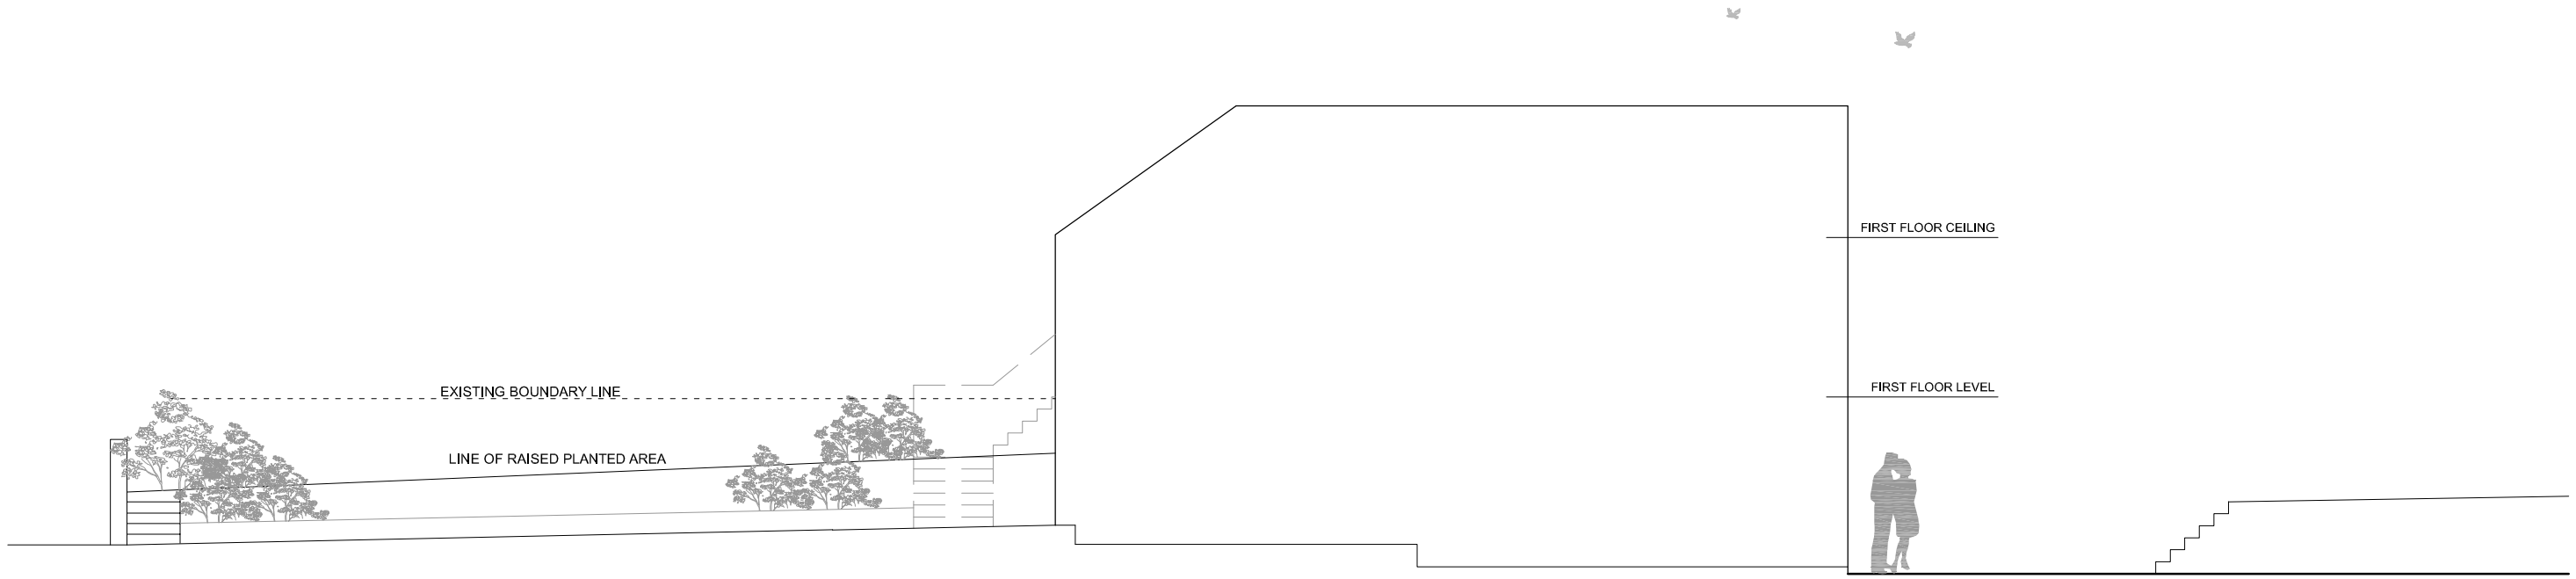
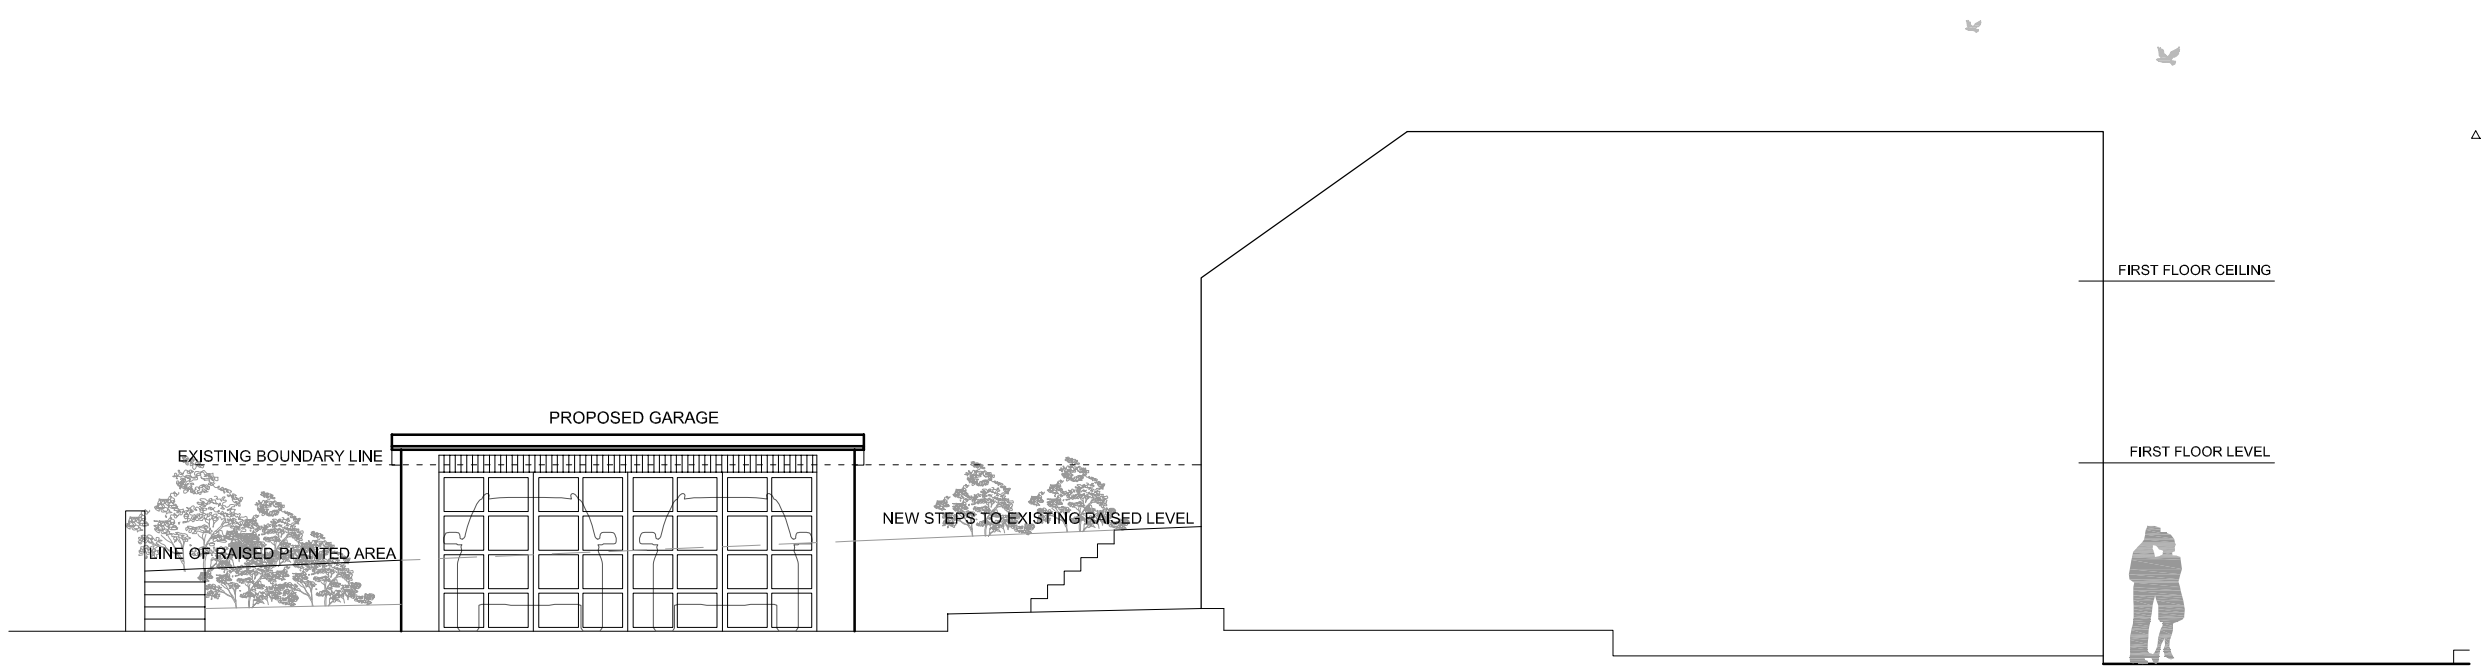


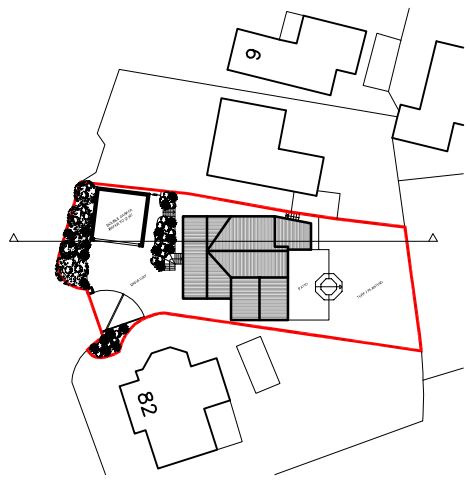

EXISTING SITE SECTION

1 3 5




PROPOSED SITE SECTION

1 3 5




site sections

PLANNING

Copyright: All rights reserved.
This drawing must not be reproduced without permission from A-Cube Architects.
This drawing must not be scaled. All dimensions in millimetres unless specified.

| Status | File Name | X-Ref File |
|---|---|---|
| | 2 HALLMEADOW ROAD | X-PLAN |

| Drawn by | date | checked by | date | Scale at A1 | Scale at A3 |
|---|---|---|---|---|---|
| LS | MAY 10 | | | / | 1:100 |

Job title
2 HALLMEADOW ROAD

Drawing title
STREET SCAPE

| Job No. | CPI cat. | Dwg No. | Revision |
|---|---|---|---|
| 4018 | (2-) | (2-)09 | - |