
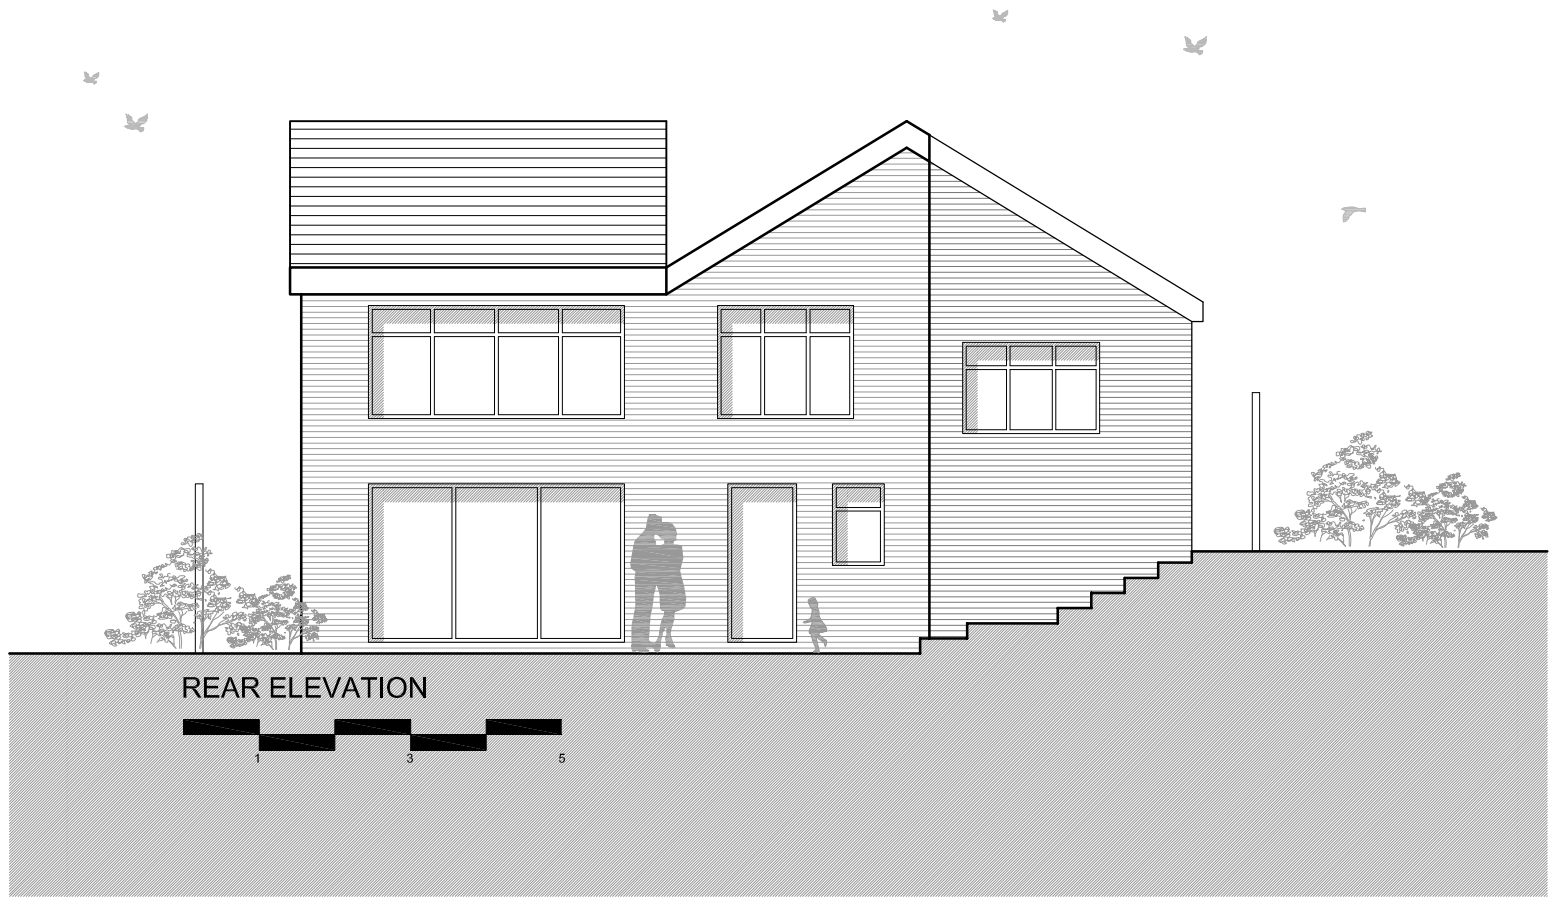


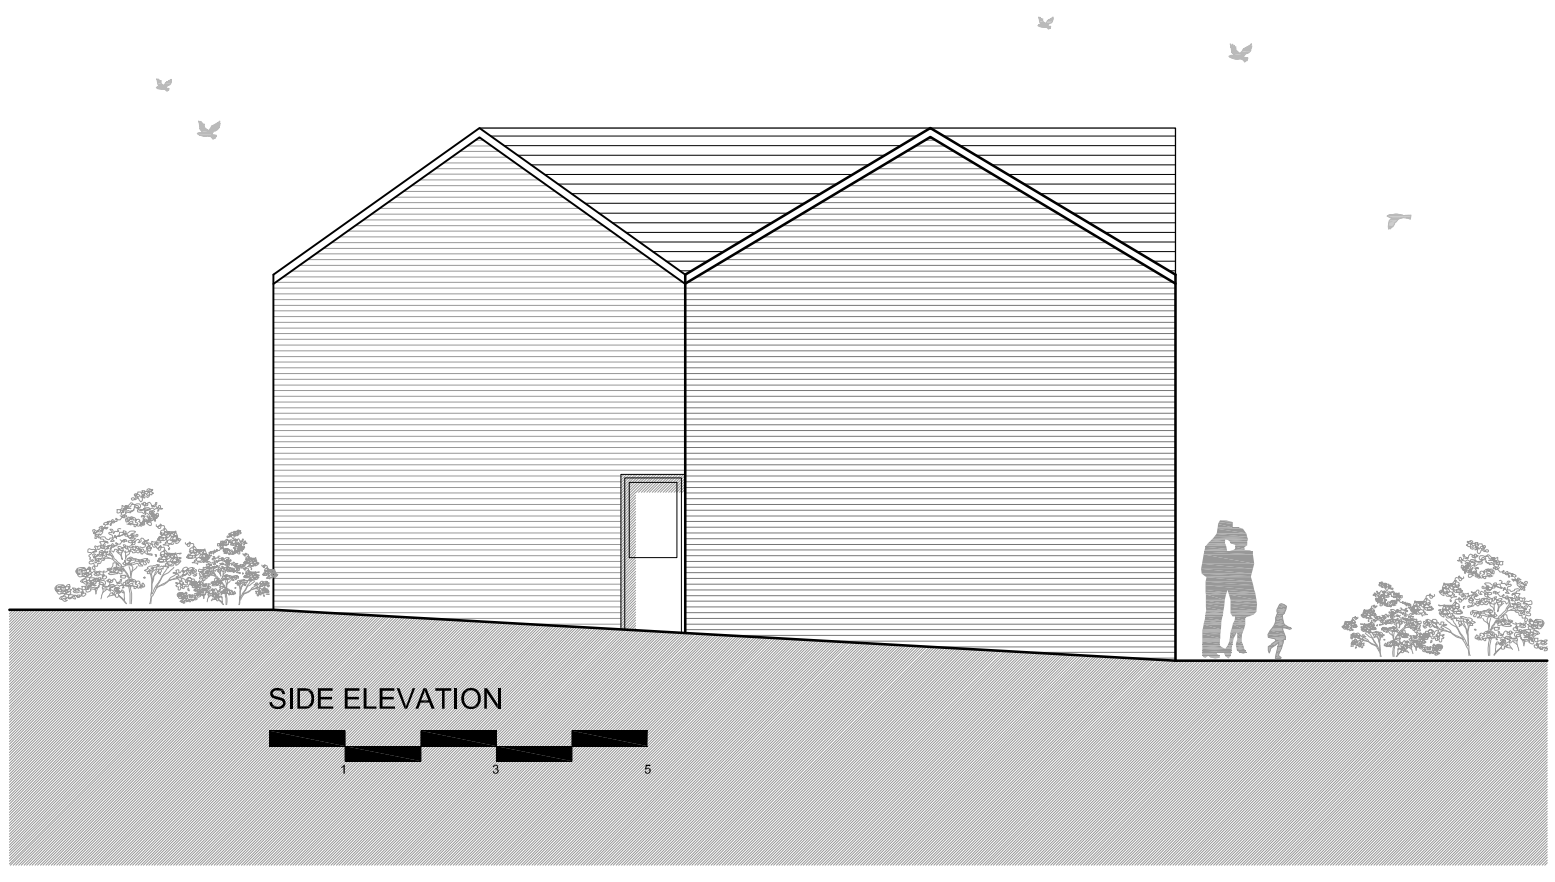

existing elevations

The Copyright of this drawing belongs to A - Cube Architects Ltd, and shall not be used or reproduced in any form without its express permission. The Moral right of the author is hereby asserted - Copyright © 2000.

Do not scale from this drawing - Work to figured dimensions only. All dimensions to be checked on site prior to the execution of any work.

For the avoidance of doubt all dimensions are measured to wall structure and not the finishes unless otherwise stated.

Where any discrepancy is found to exist within or between drawings and/or documents it should be reported to the architect immediately.

A - Cube Architects Ltd. shall not be liable for any use of drawings and documents for any purpose other than for which the same were prepared by or on behalf of A - Cube Architects Ltd.

PLANNING

Rev	Date	Revision Note	By	Check
N	-	-	-	-
M	-	-	-	-
L	-	-	-	-
K	-	-	-	-
J	-	-	-	-
H	-	-	-	-
G	-	-	-	-
F	-	-	-	-
E	-	-	-	-
D	-	-	-	-
C	-	-	-	-
B	-	-	-	-
A	-	-	-	-

a-cube architects ltd
18 sparkle street
manchester. m1 2na

tel: +44(0)161 272 7117
fax: +44(0)161 273 7337
email: mailbox@a-cube.biz

Copyright: All rights reserved.
This drawing must not be reproduced without permission from A-Cube Architects.
This drawing must not be scaled. All dimensions in millimetres unless specified.

Status		File Name		X-Ref File	
		2 HALLMEADOW ROAD		X-PLAN	
Drawn by	**date**	**checked by**	**date**	**Scale at A1**	**Scale at A3**
LS	MAY 10			/	1:100

Job title
2 HALLMEADOW ROAD

Drawing title
EXISTING ELEVATIONS

Job No.	CPI cat.	Dwg No.	Revision
4018	(2-)	(2-)03	-