


NE ELEVATION
EXISTING 1:100




NE ELEVATION
PROPOSED 1:100

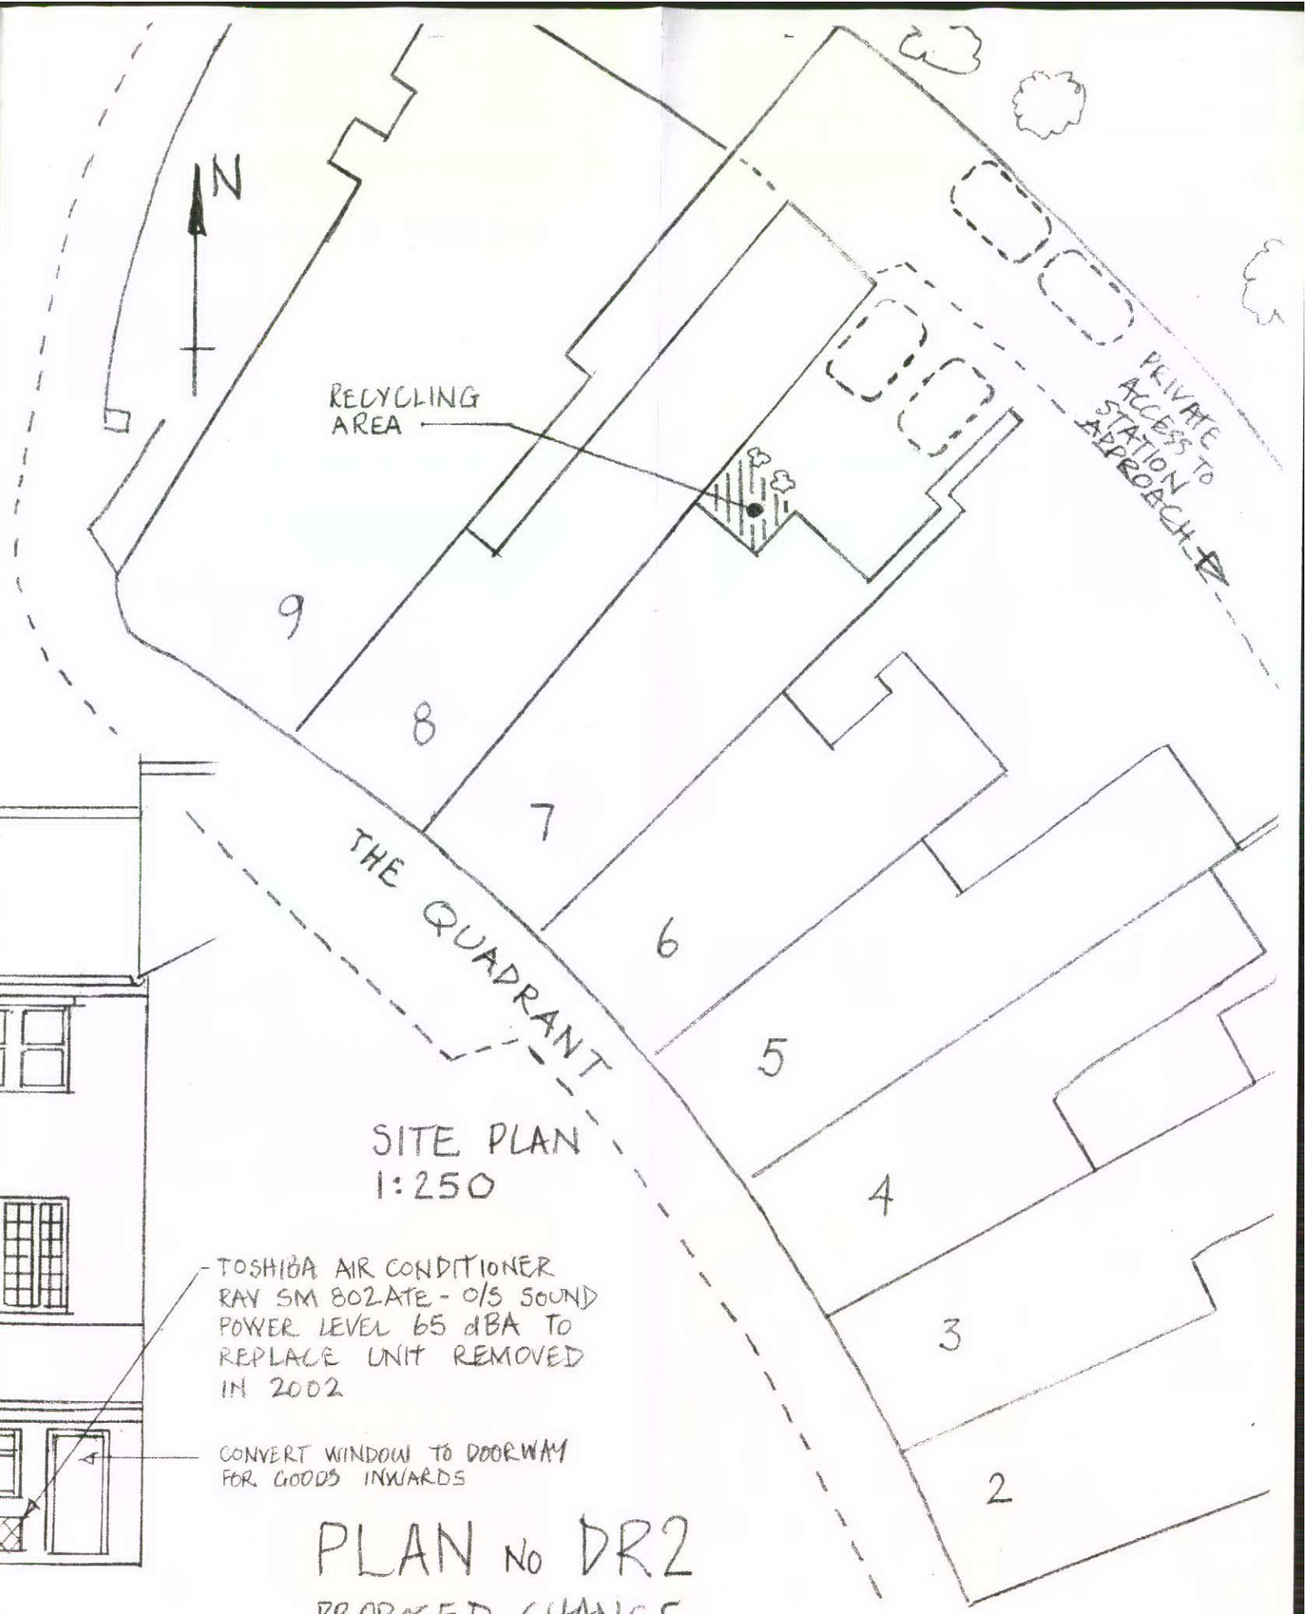


SITE PLAN
1:250

# PLAN No DR2

PROPOSED CHANGE
OF USE
7 THE QUADRANT
BUXTON 22 NOV 2010