
PROPOSED FRONT WEST ELEVATION

SHEET 6A.

18, LATHKIL GROVE, FAIRFIELD,
BUXTON, DERBYSHIRE. SK17 7PH.
FOR MR AND MRS A. McKINNEY.
SCALE 1: 50.
REVISION NOVEMBER 2010.

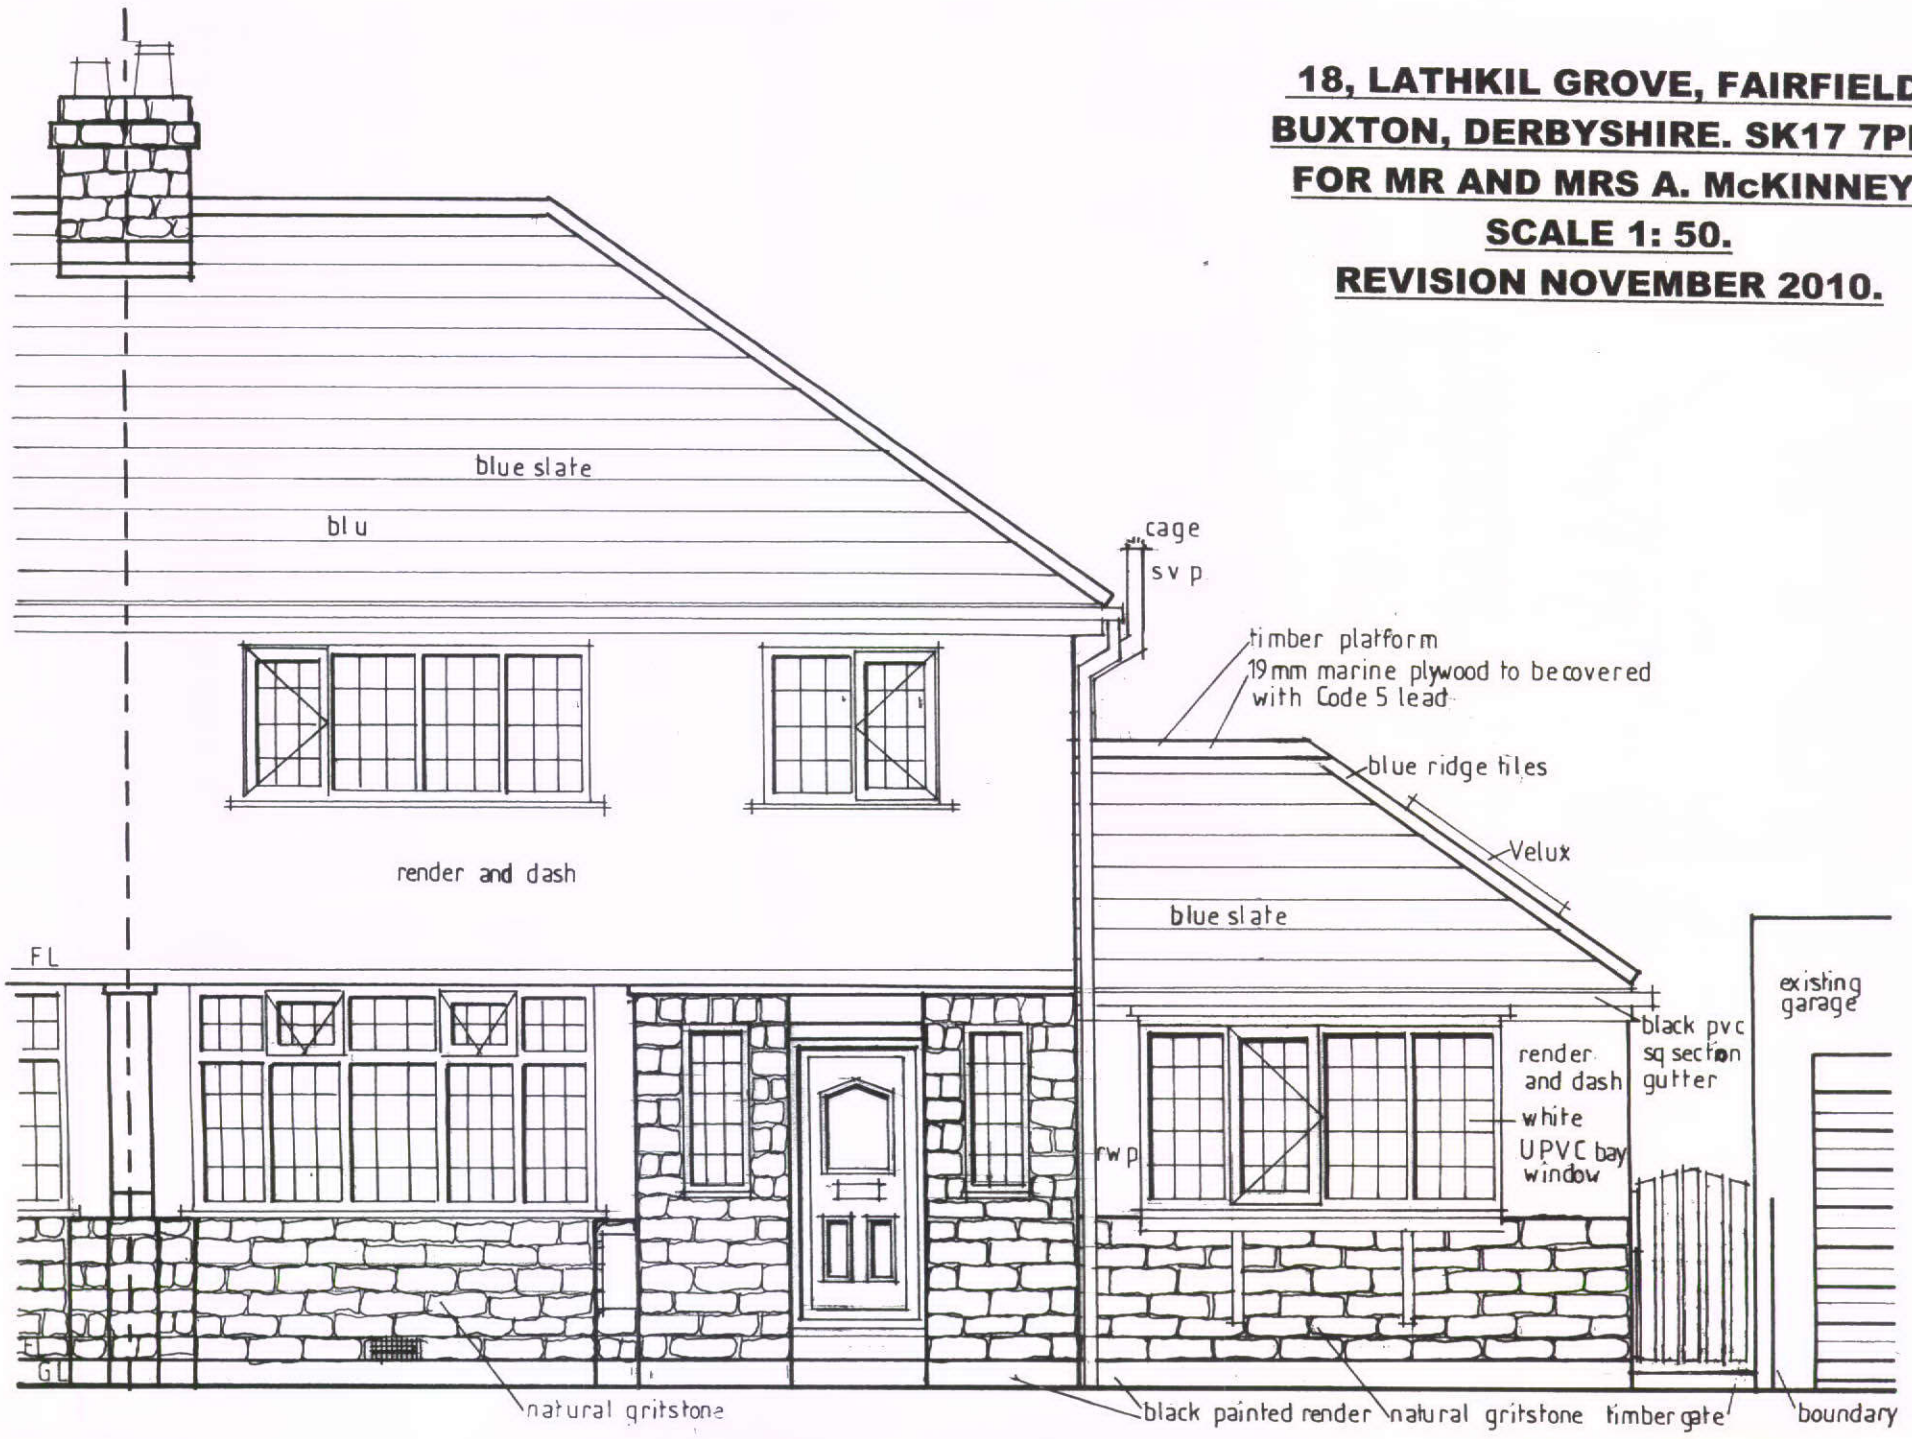

PROPOSED REAR EAST ELEVATION

