HPK/2010/0614

Location

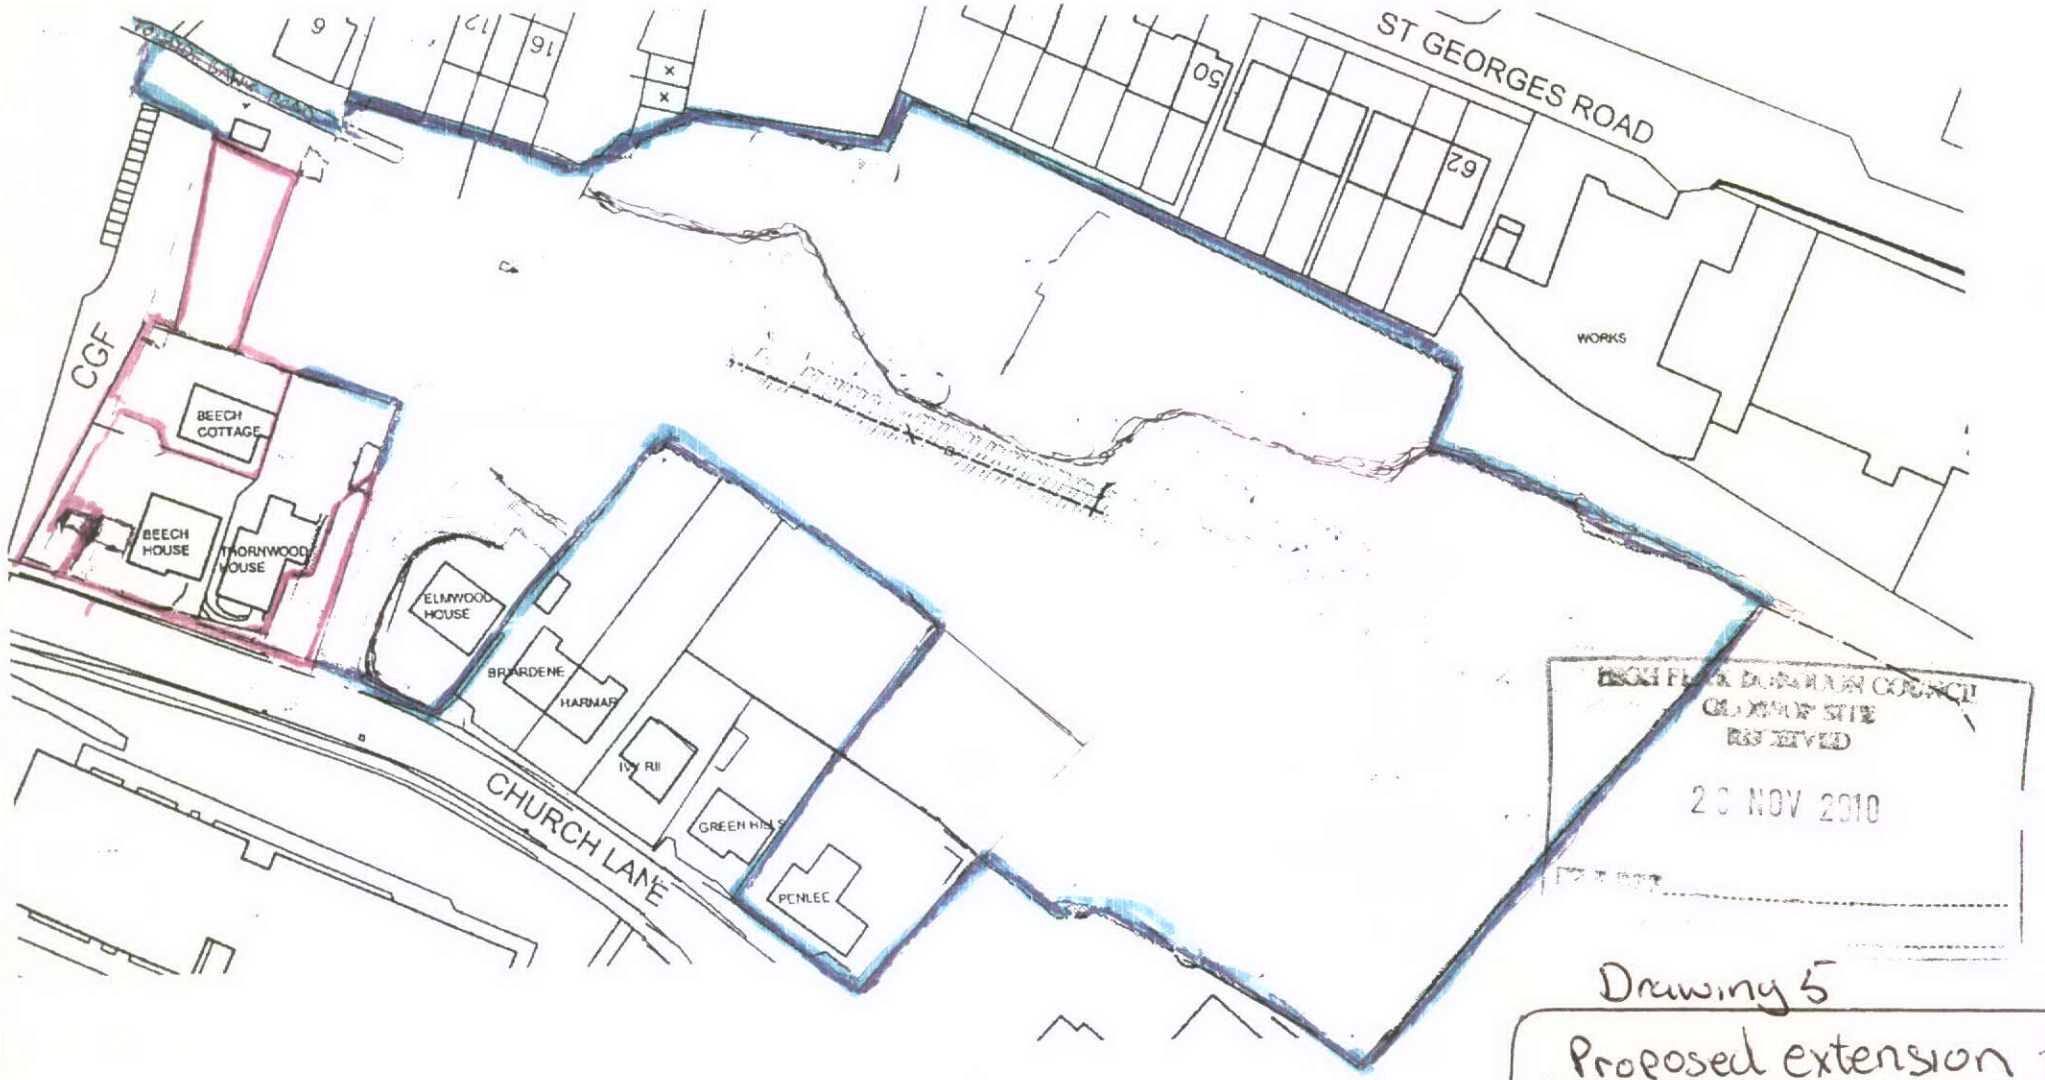

Drawing 5

Proposed extension to
Beech Cottage
New Mills SK22 4NP