HPK/2010/0634

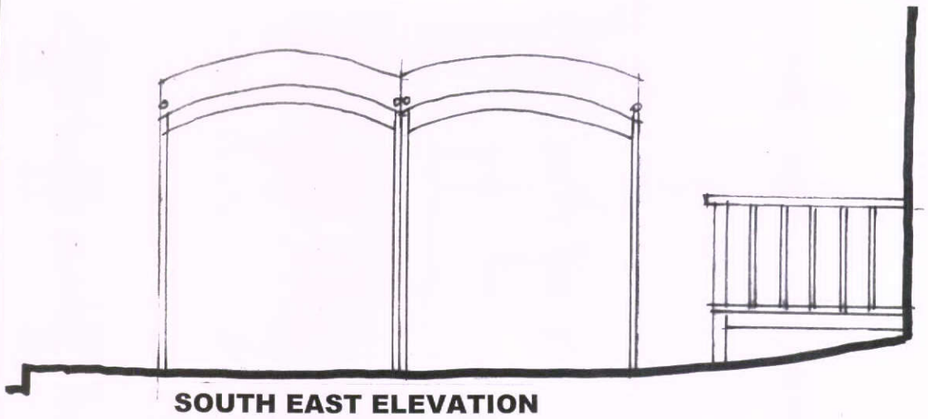

SOUTH EAST ELEVATION

HIGH PEAK BOROUGH COUNCIL
CLOSE OF SITE
RECEIVED
29 NOV 2010
FILE REF
REPLY REQUIRED

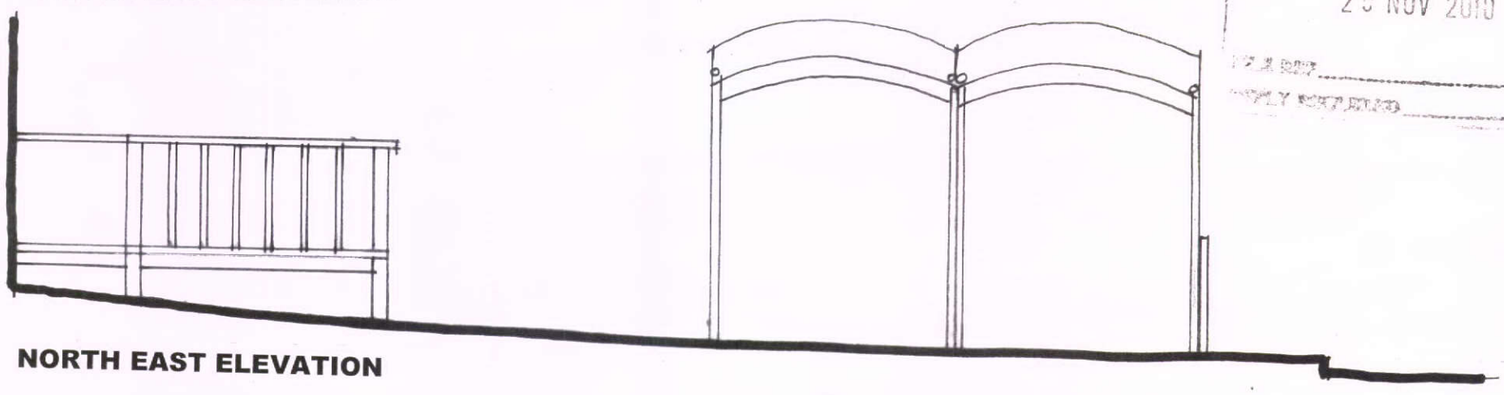

NORTH EAST ELEVATION

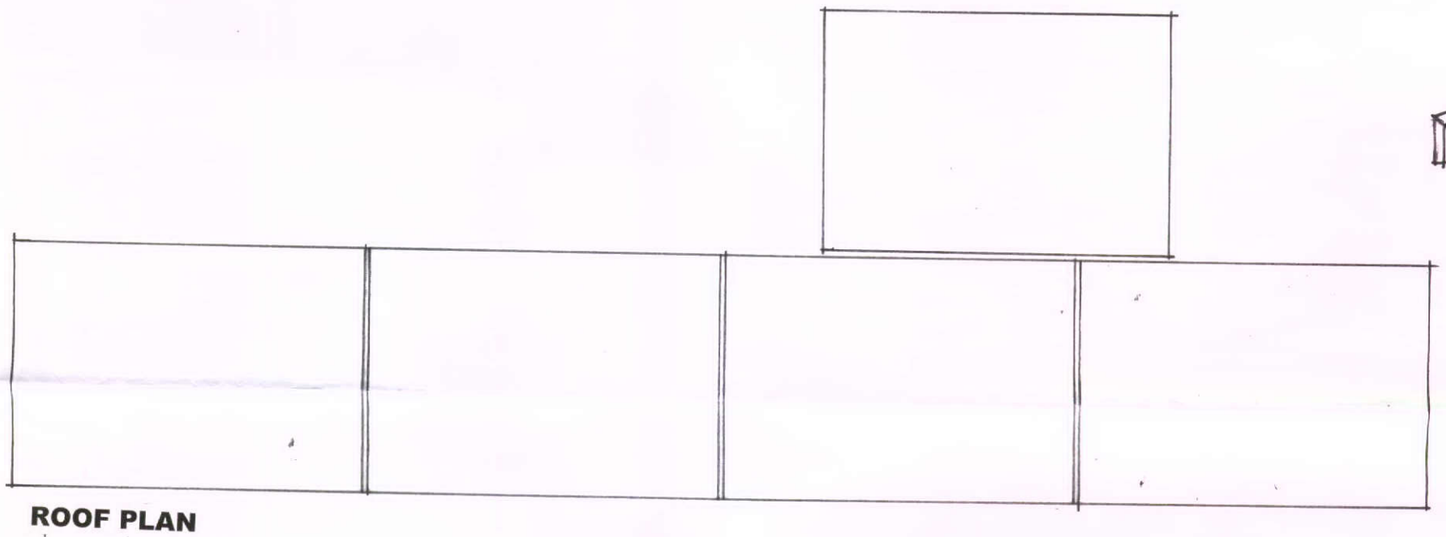

ROOF PLAN

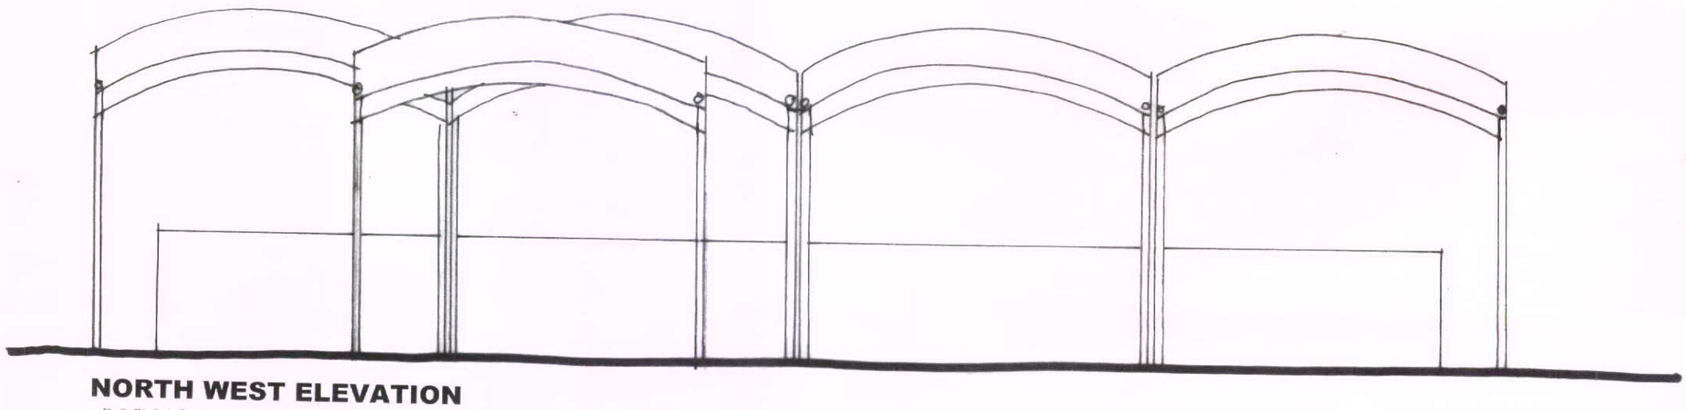

NORTH WEST ELEVATION

PLANS AND ELEVATIONS 2 1.50

LIGHTWEIGHT STRUCTURES AND ADVERTISING HOARDING AT THE PACK HORSE ,HAYFIELD

mccallhayfield
DESIGN . PLANNING . PROJECTS
email: mccallhayfield@gmail.com
tel: 01663 742199