

THIS DRAWING IS NOT TO BE COPIED OR REPRODUCED
WITHOUT THE PRIOR WRITTEN CONSENT OF PLANMART LTD.



Proposed front elevation.

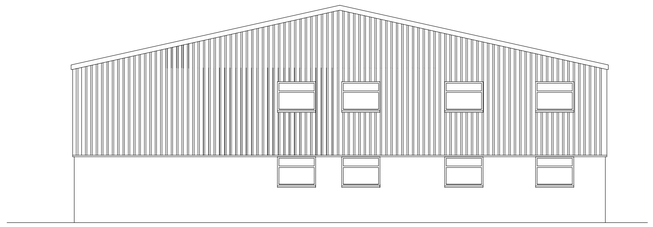


Proposed side elevation.

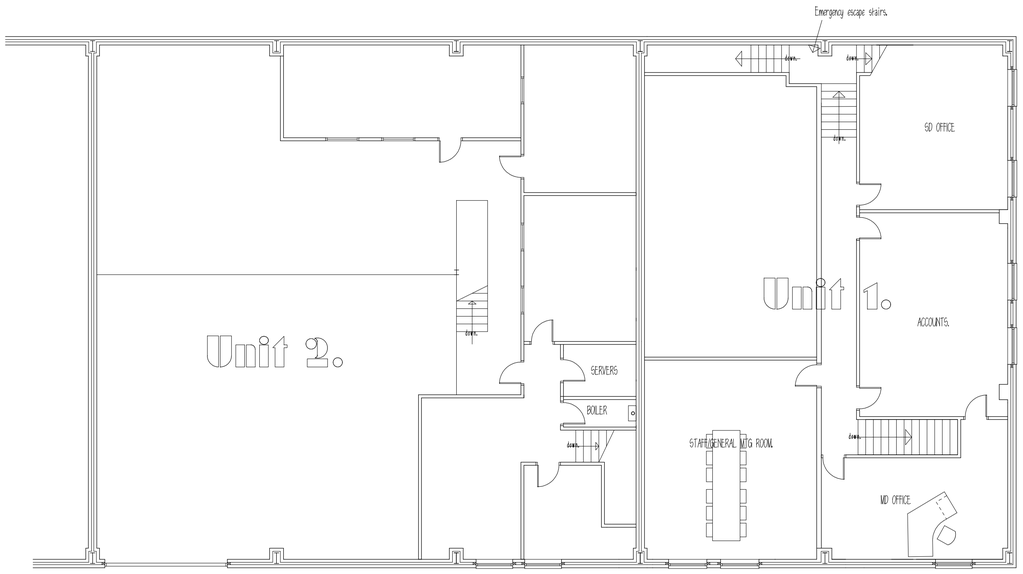

new first floor windows subject to planning permission.

Proposed first floor plan.

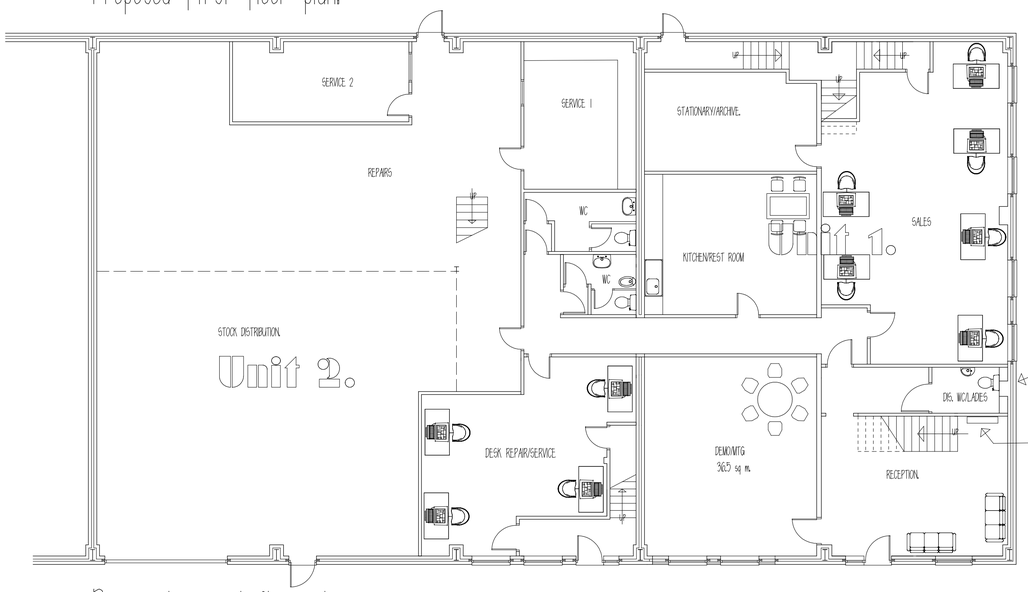

Disabled unisex WC & for use from demo/mtg room avoiding having to access 'private' areas.

'parking' space for platform lift to stairs for wheelchair access.

Proposed ground floor plan.

REVISIONS:
A. Treatment to walls to replace roller shutter altered. 7.12.10

PLANMART

Client:

Holdan Ltd.
Units 1 & 2, Waterside Business Park,
Hadfield, Glossop. SK13 1BE.

Project:

Proposed internal alterations, new windows to side first floor and alterations to doors/windows to front elevation.

Title:

Proposed plans & front elevation.

Scale: 1:100.	A1 sheet.
Drawn: MH	Date: Sept 2010.
Project no.: 2354	Drawing no.: 2354-2A

PLANMART LIMITED
53A High St. West, Glossop,
Derbyshire SK13 8AZ.
Tel: 01457 863153 E mail: planmart@btconnect.com