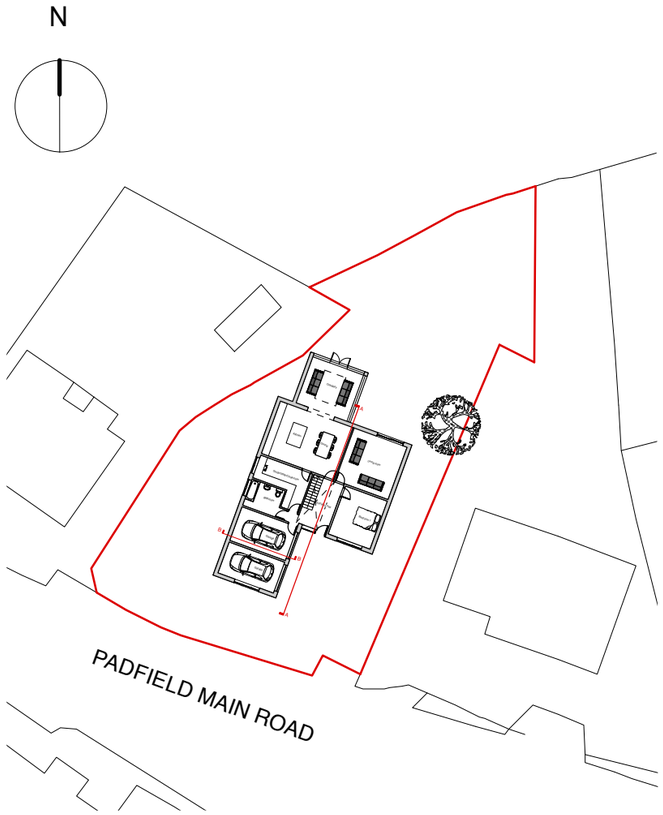

Proposed site plan 1:500

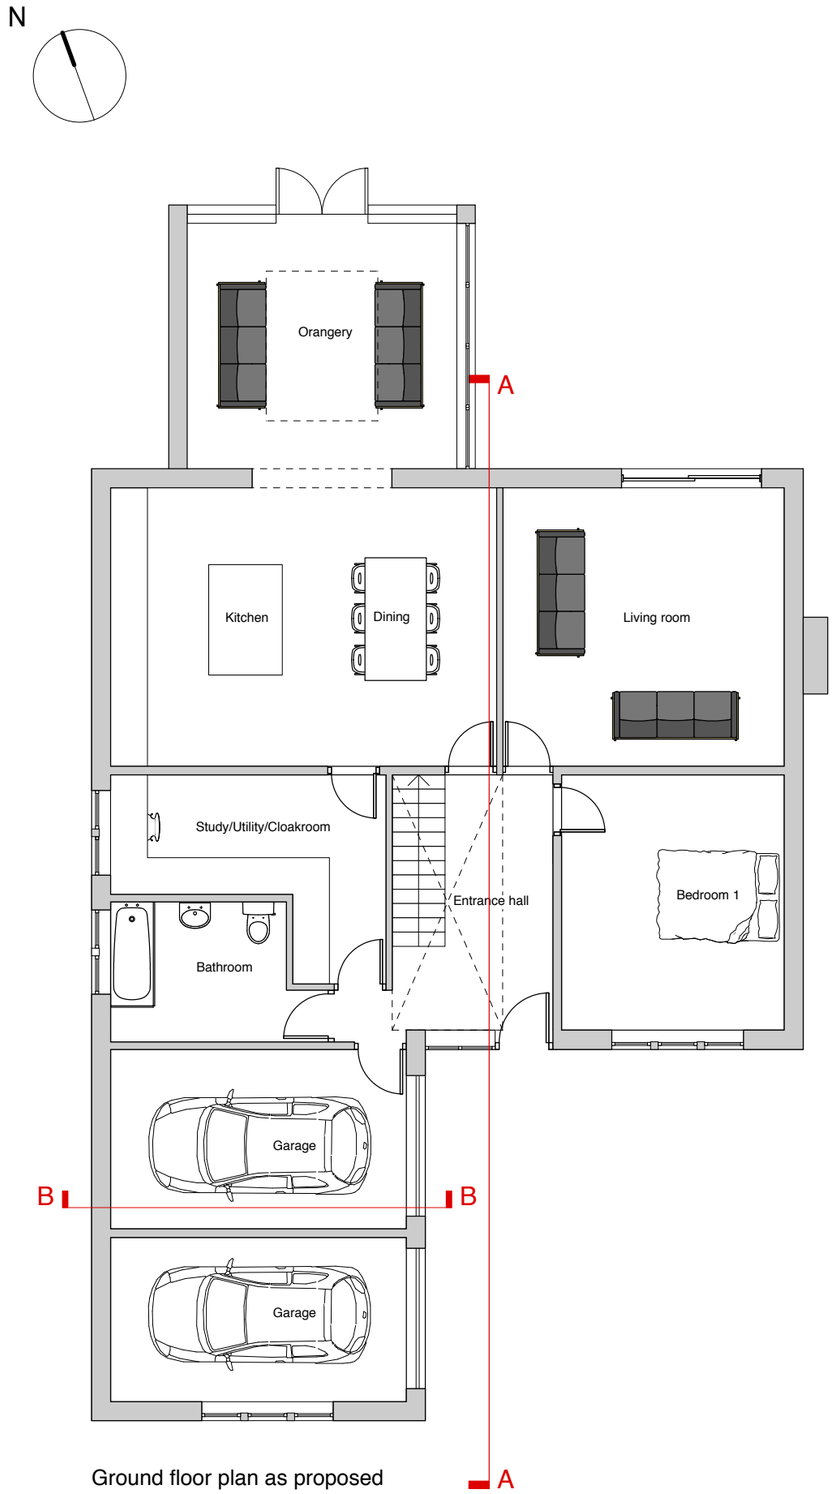

Ground floor plan as proposed

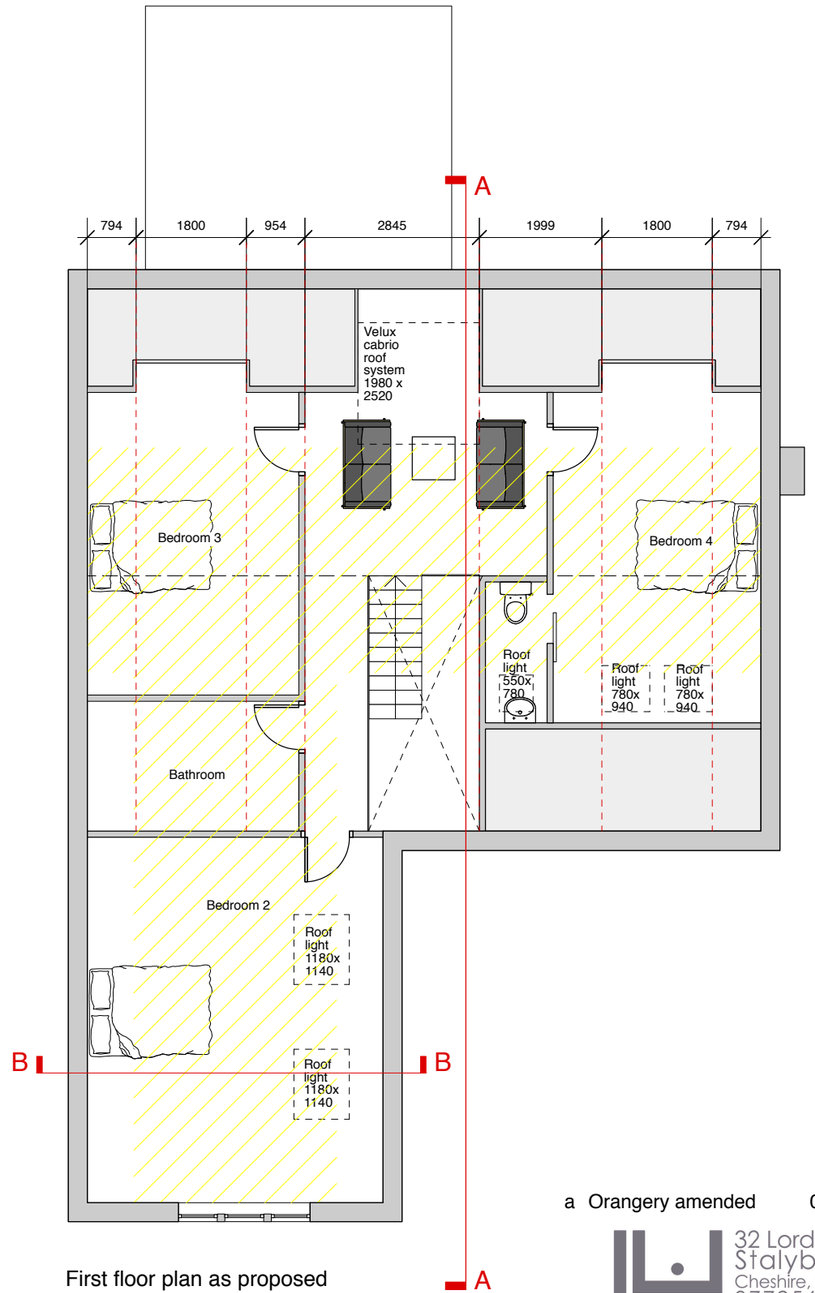

First floor plan as proposed

Hatch indicates ceiling height of 2.1m and above

a Orangery amended 09.12.10

JW DESIGN
32 Lord Street
Stalybridge
Cheshire, SK15 1UF
07725642577
www.jwdesign.co.uk

101 Padfield Main Road

Drawing Number	JW08/DD01a
Scale	1:100 @ A3

Proposed Ground & First Floor Plans