FPK/2010/0653

SURVEY DRAWING 02

3 DEC 2010

FIRST FLOOR PLAN AS EXISTING 1:50

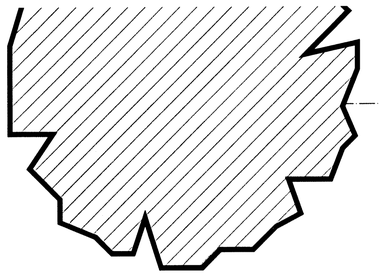

EXISTING DETECTION:

EMERGENCY LIGHTING	EMERGENCY LIGHTING ON FUSED CIRCUIT TO CUT IN ON ELECTRIC POWER FAILURE BS 5266
SD. HD.	INTEGRATED DETECTORS ON MAINS BATTERY BACKUP
CP	MANUAL BREAK GLASS CALL POINTS FOR FIRE ALARM
EXTINGUISHER	FIRE EXTINGUISHER POINTS TO APPROVAL OF FIRE OFFICER
SOUNDER	FIRE ALARM SOUNDER LINKED TO DETECTION
FD30	FIRE DOOR
ALARM PANEL	CONTROL PANEL FOR APPROVED FIRE ALARM SYSTEM

NB: ALL PARTY WALLS BETWEEN FLATS AND ALSO ONTO THE LANDING SPACES WERE IN COMPLIANCE WITH PART 'E' SOUND REQUIREMENTS AT THE TIME OF THE ORIGINAL CONVERSION

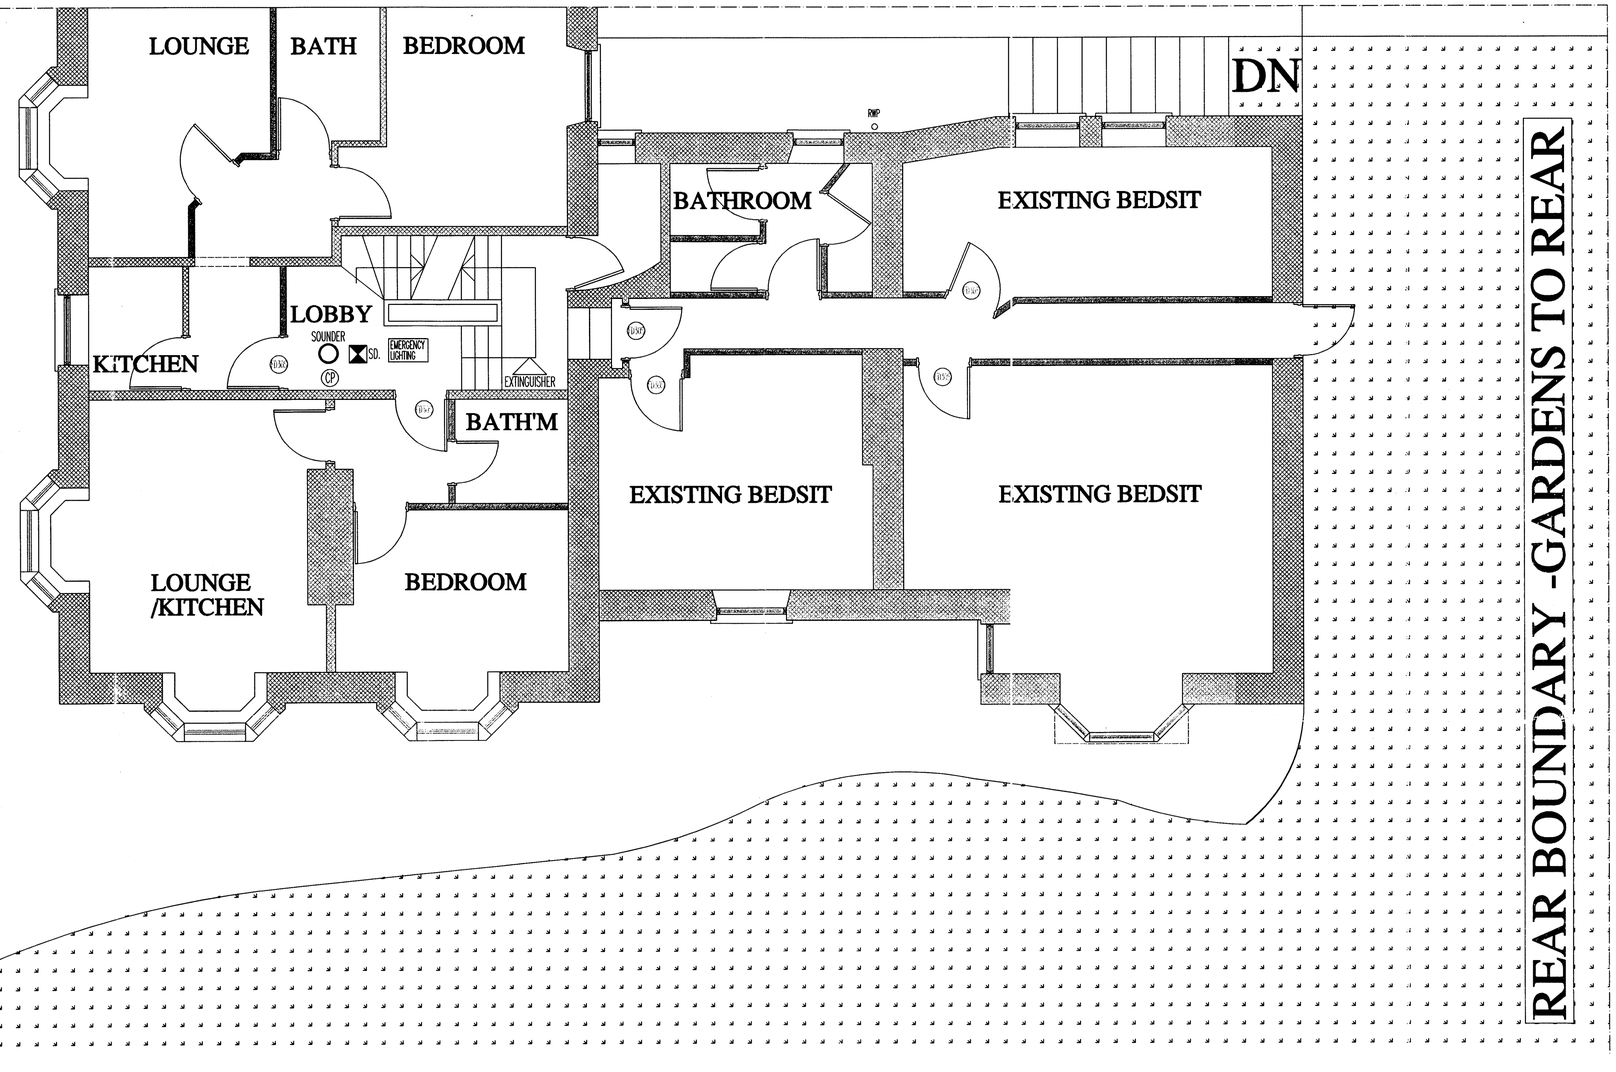

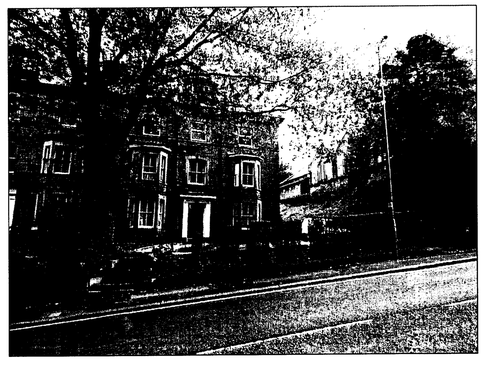

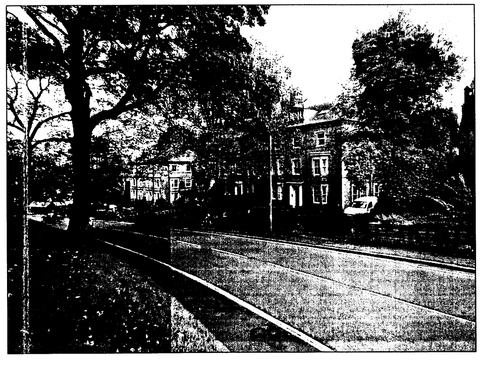

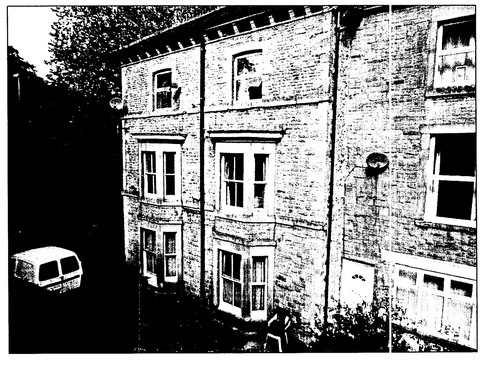



13 TERRACE ROAD, BUXTON











REVISIONS:

13 TERRACE ROAD
BUXTON

13 TERRACE ROAD

SCALE: 1:50 PAPER: A3

DATE: SEPT 10 DRAWN: AJS

©THIS DRAWING AND THE BUILDING WORKS DEPICTED ARE THE COPYRIGHT OF AJS ARCHITECTURE AND MAY NOT BE REPRODUCED OR AMENDED EXCEPT BY WRITTEN PERMISSION. NO LIABILITY WILL BE ACCEPTED FOR AMENDMENTS MADE BY OTHER PERSONS.
DO NOT SCALE THIS DRAWING, USE SITE FIGURED DIMENSIONS ONLY, IF IN DOUBT ASK.

A.J.S ARCHITECTURE
32 carr road.
buxton.
derbyshire.
sk17 6wf.
h: 01298 26062
m: 07794 400237

DRAWING No: SURVEY DRAWING 02

B REGS COMPLIANT