PROPOSED FIRST FLOOR PLAN 1:50

HPK/2010/0653

A NEW FALSE FLOOR IS TO BE PUT IN PLACE TO LEVEL THE FLOOR AREA TO BE INCLUDED WITHIN THE PROPOSED FLAT:
NEW FLOOR JOISTS ARE TO BE 200x50 C24 GRADE AT 450 ctrs AND ARE TO BE ON HANGERS AT THE EXTERNAL WALL AND ALSO THE EXISTING INTERNAL TIMBER TRIMMER - UPGRADE SPEC FOR THE FLOOR IS AS PER ATTACHED DETAIL SHEET

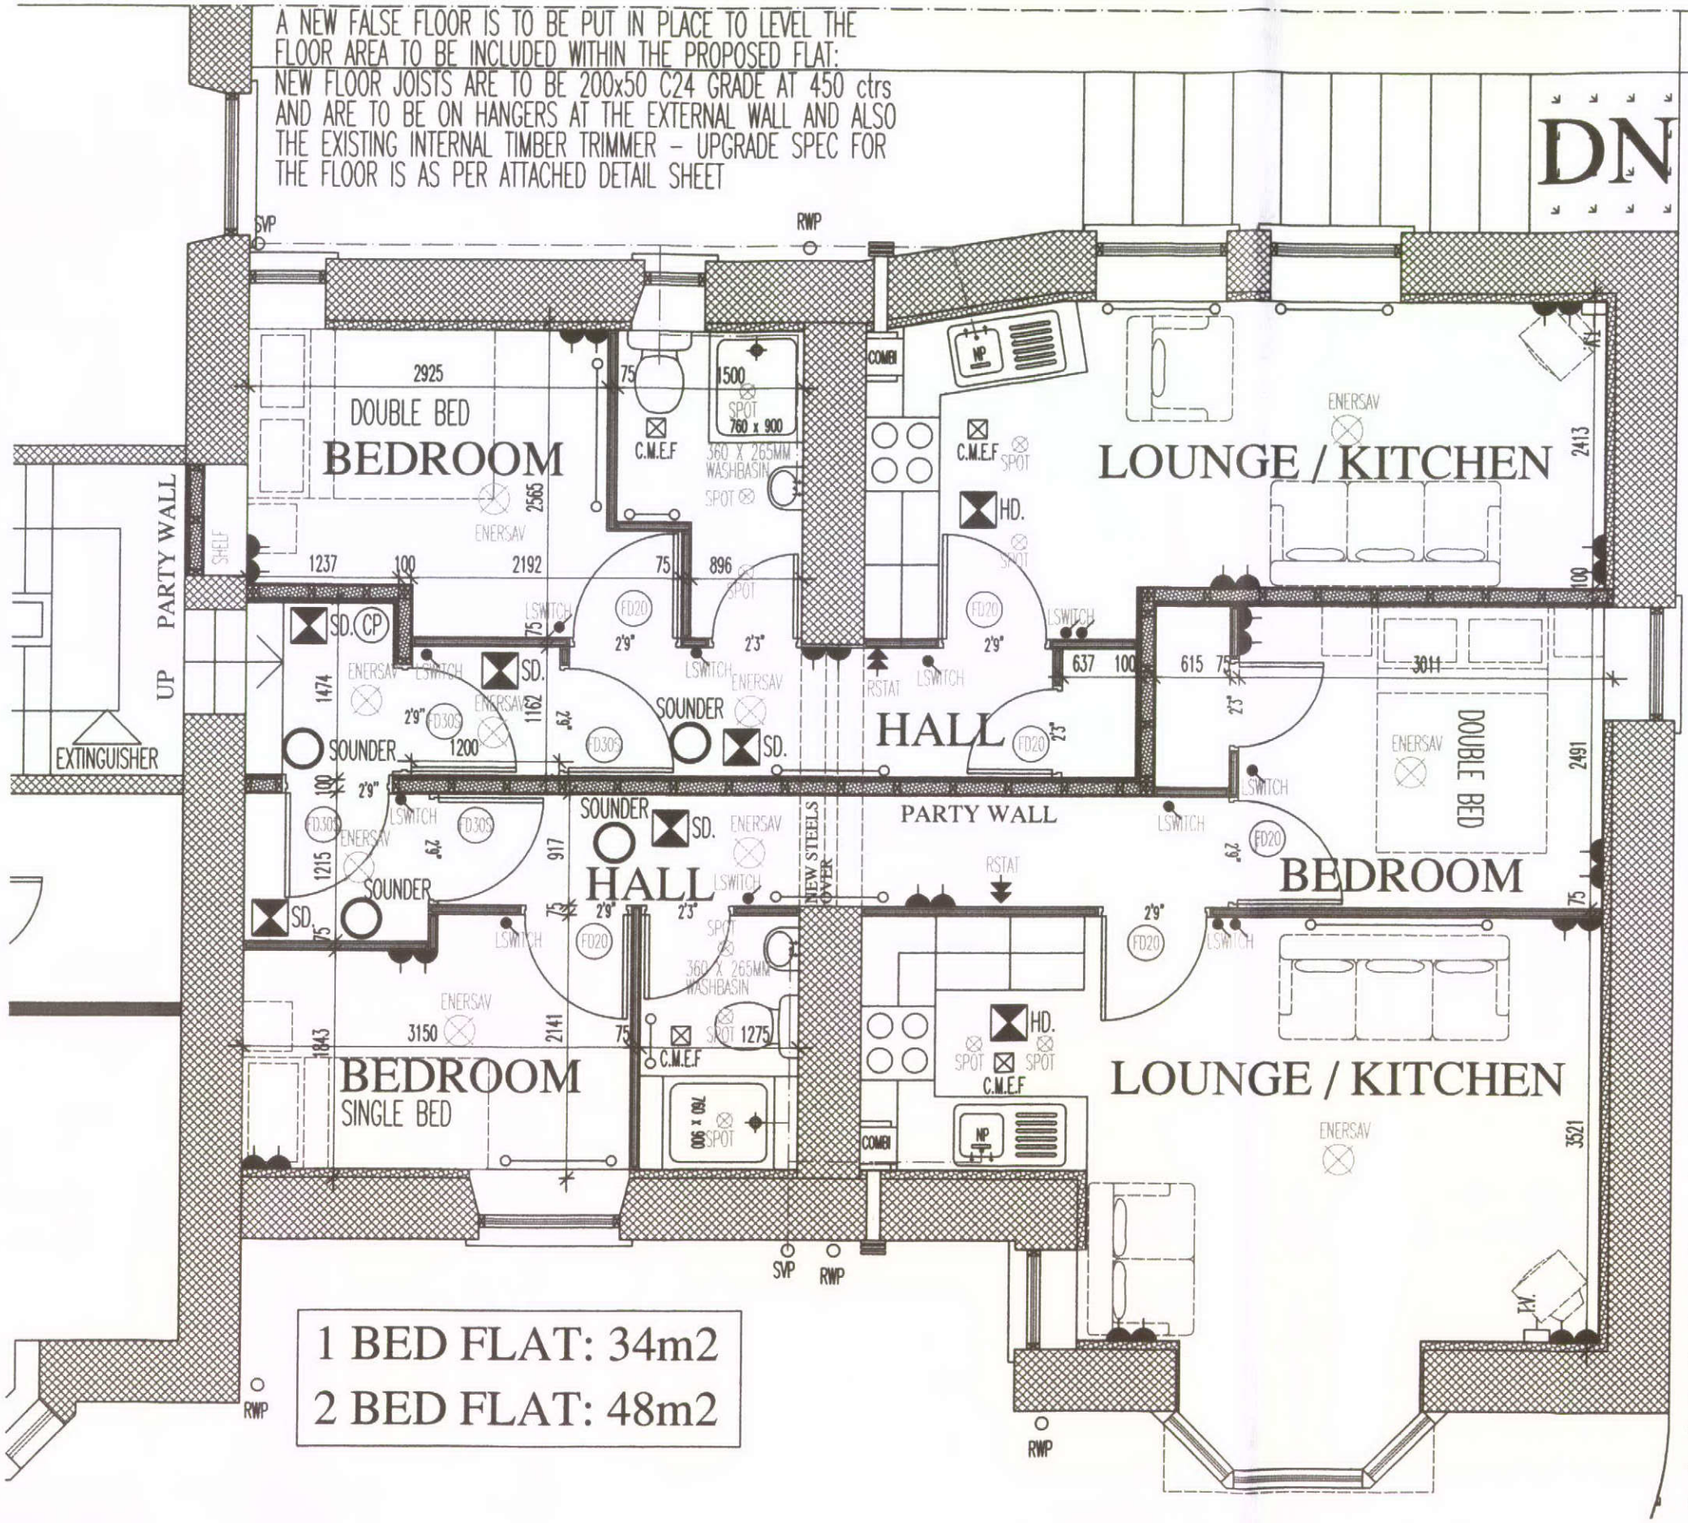

13 TERRACE ROAD, BUXTON

06 DEC 2010

DWG: PROPOSED
13 TERRACE ROAD
TERRACE ROAD, BUXTON

REVISIONS:

1:50	CHECKED:
DATE: DEC 10	DRAWN:

©THIS DRAWING AND THE BUILDING WORKS DEPICTED ARE THE COPYRIGHT OF AJS ARCHITECTURE AND MAY NOT BE REPRODUCED OR AMENDED EXCEPT BY WRITTEN PERMISSION. NO LIABILITY WILL BE ACCEPTED FOR AMENDMENTS MADE BY OTHER PERSONS. - DO NOT SCALE OFF DRAWING, CONFIRM ALL DIMS ON SITE

A.J.S ARCHITECTURE
32 carr road.
buxton.
derbyshire.
sk17 6wf.
h: 01298 26062
m: 07794 400237

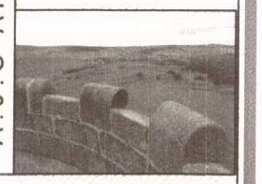

PROPOSED 02B

13 TERRACE ROAD