
HPK/2010/0904

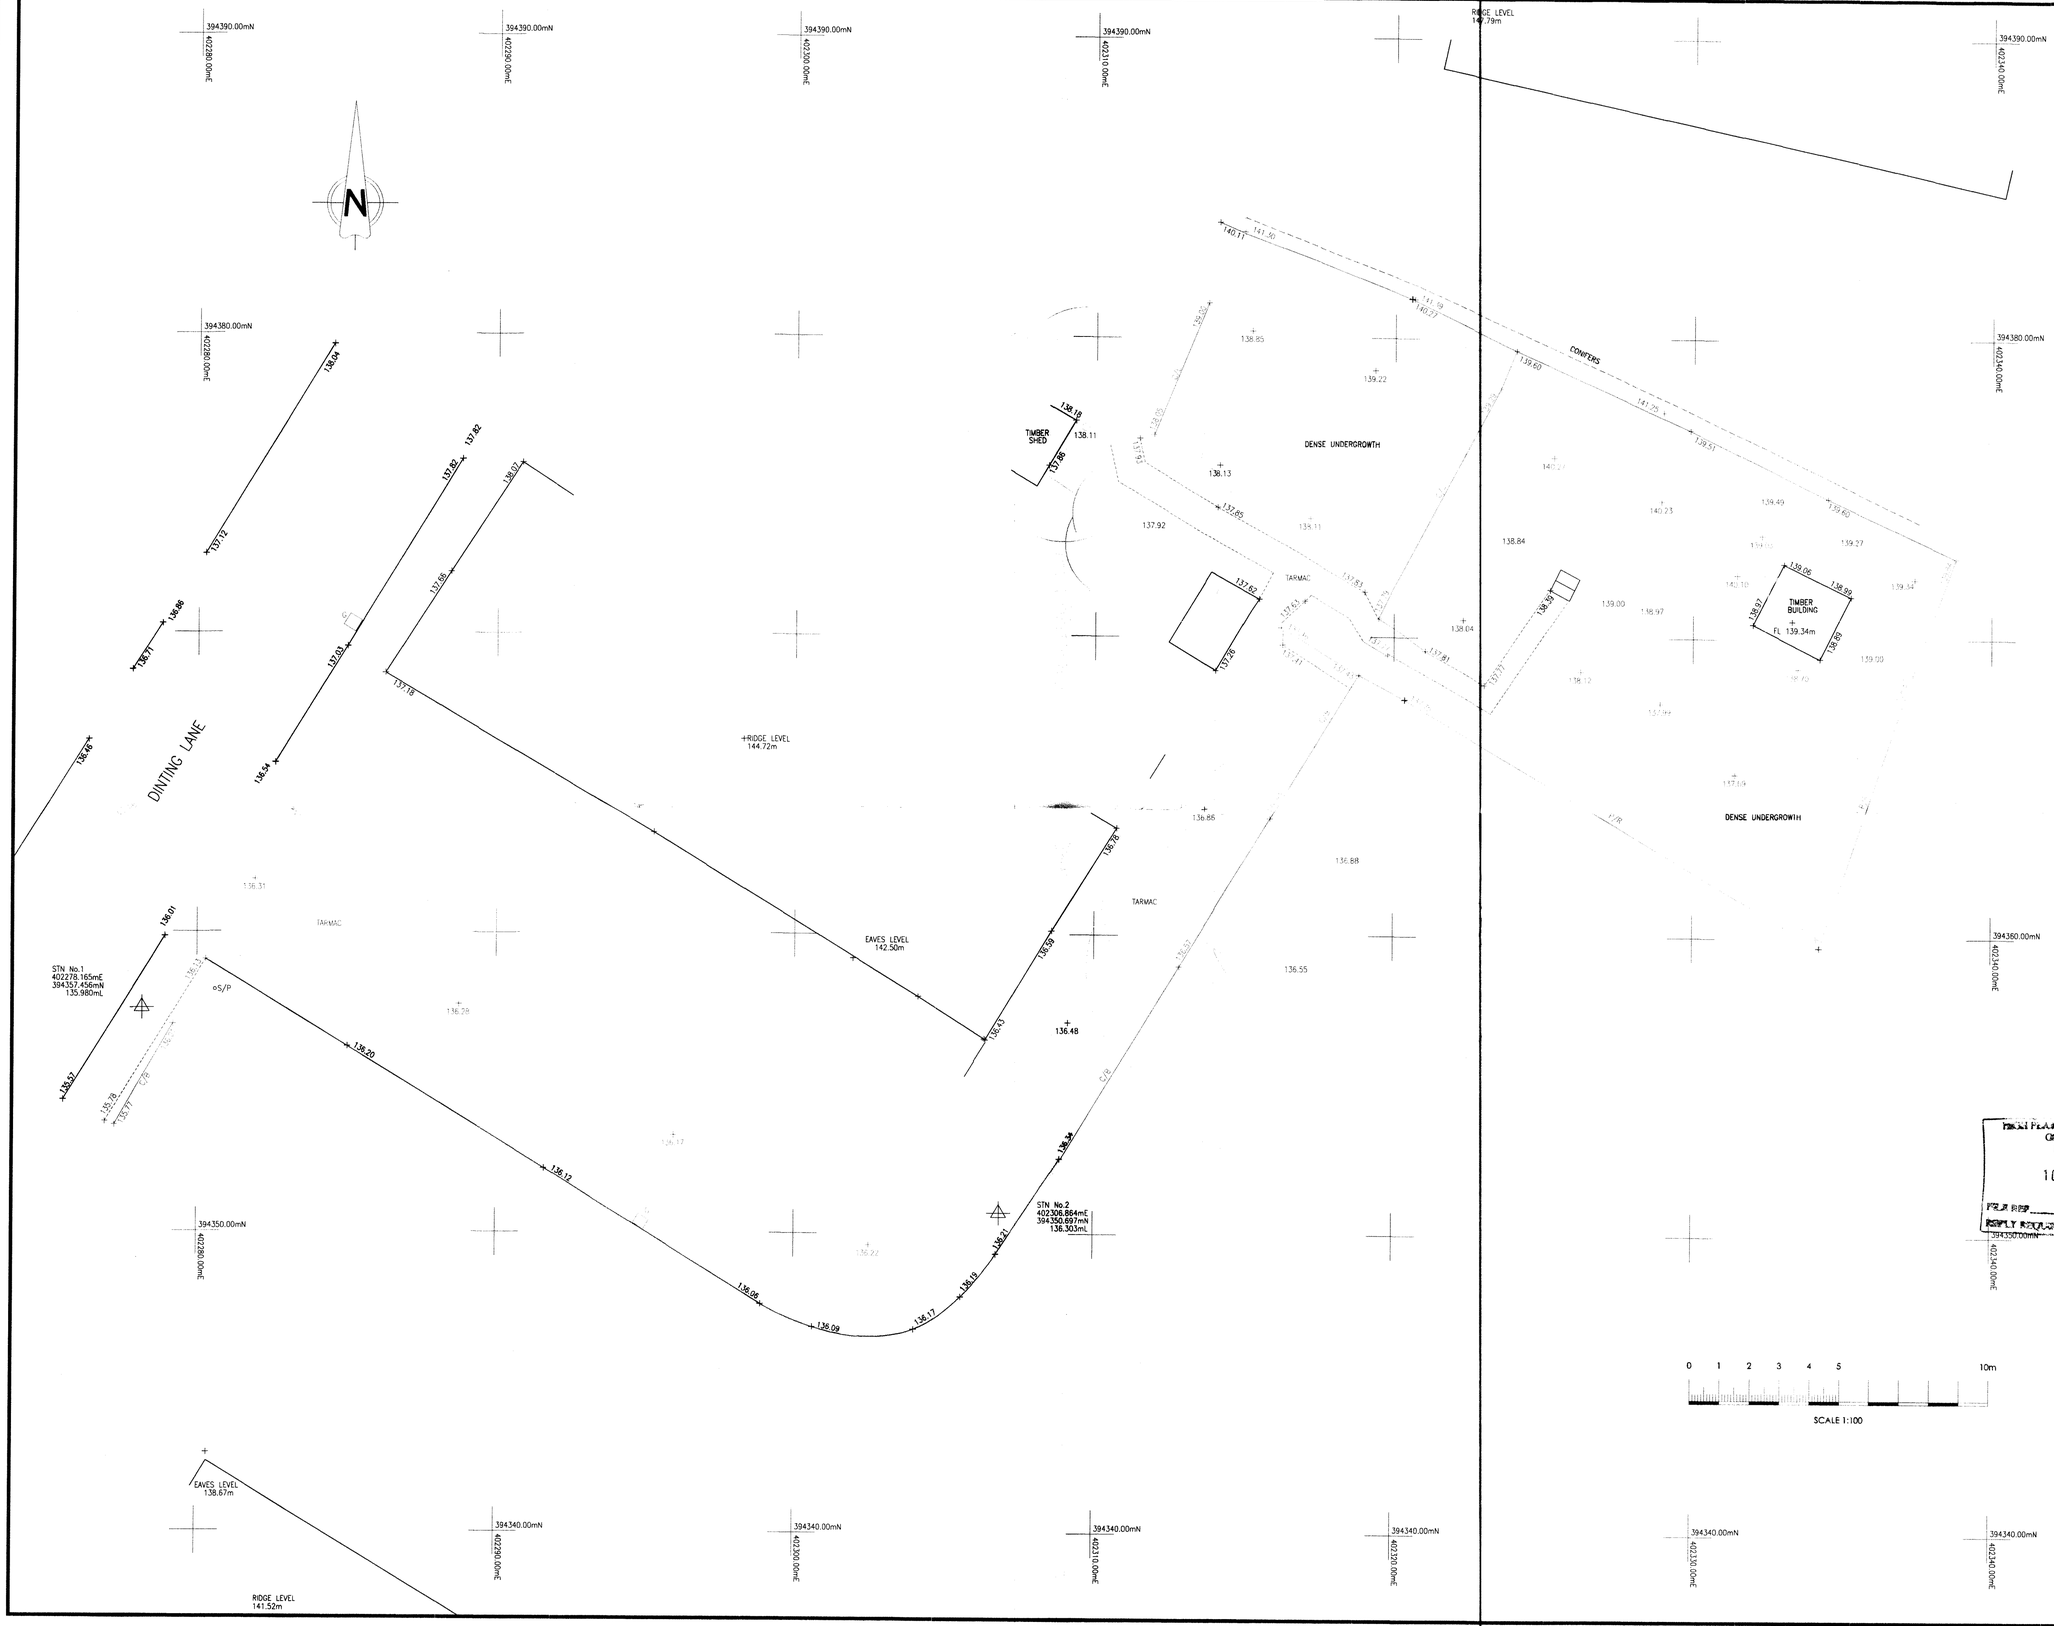

Abbreviations/Symbols (Measured Building Surveys):

C:	Window Cill Height
H:	Window Head Height
BH:	Beam Height
DH:	Door Height
COL:	Column
SVP:	Soil Vent Pipe
FL:	Floor Level
TH:	Threshold Level
2.50	Floor to Ceiling Height
	Vaulted Ceiling

Line types

	Hedge Lines
	Drainage Runs
	Overhead Electricity Cables
- T -	Overhead Telephone Cables

Symbols

	Tree/Bush		Glass House
	Control Station		Osbm
	Borehole		
	Trial Hole		

Abbreviations (Topographic Survey):

AH:	Arch Height
AV:	Air Valve
BB:	Belisha Beacon
BOX:	Electricity Box, Cables Box, Etc.
BOL:	Bollard
BT/IC:	British Telecom Inspection Chamber
BS:	Bus Stop
BS/LP:	Bus Stop / Lamp Post
CATV:	CATV Inspection Chamber
CCTV:	Closed Circuit Television
CL:	Cellar Light
C.Pit:	Catch Pit
ER:	Earth Rod
EC:	Electricity Inspection Chamber
EP:	Electricity Pole
FH:	Fire Hydrant
FP:	Flag Pole
GV:	Gas Valve
G:	Gully
IC:	Inspection Chamber
KO:	Kerb Outlet
LP:	Lamp Post
LB:	Letter Box
LC:	Lighting Column
MKR:	Marker
MH:	Manhole
MP:	Mooring Point
MS:	Mile Stone
NYNEX:	Nynex Inspection Chamber
O/H:	Over Hang
P:	Post
PO/IC:	Post Officer Inspection Chamber
R/S:	Road Sign
RE:	Rodding Eye
RTW:	Retaining Wall
S/P:	Sign Post
SNP:	Street Name Plate
ST:	Stop Tap
SV:	Stop Valve
TCB:	Telephone Call Box
TH:	Threshold Level
TL:	Traffic Light
TP:	Telegraph Pole
TROUGH:	Trough
WO:	Water Outlet
WM:	Water Meter

Fence Descriptions:

B/W:	Barbed Wire
C/B:	Close Boarded
C/BARRIER:	Crash Barrier
C/L:	Chain Link
C/P:	Chestnut Paling
C/I:	Corrugated Iron
I/R:	Iron Railing
MISC:	Miscellaneous
P/R:	Post & Rail
P/W:	Post & Wire
P/C:	Post & Chain
S/PAL:	Steel Palisade
W/M:	Wire Mesh

Survey Notes:

Coordinates and Levels related to Ordnance Survey Datum - GPS OSGB36

HIGH PEAK BOROUGH COUNCIL
GROWTH SITE
RECEIVED
16 DEC 2010
FILE REF
REPLY REQUIRED

Revision	Date	Description

0 1 2 3 4 5 10m

SCALE 1:100

Chris Partington Land Surveyors

56b Carrington Lane
Sale
Cheshire
M33 5NR
t: 0161 976 1194 f: 0161 962 8644
www.cpls.co.uk e:survey@cpls.co.uk

Client

Stamford Wing
5 Bower Gardens, Stalybridge
Manchester, SK15 2UY
T: 0161 408 5655

Project

Dinting Lane, Glossop
Site Survey

Scale 1:100	Surveyed By J C	Date 19.10.10
Drawing No. 1910jc-01	Checked By CPLS	Date 21.10.10
	Drawn By J C	Date 21.10.10