

Drwg. No. 1006/07A

HPK/2010/0604

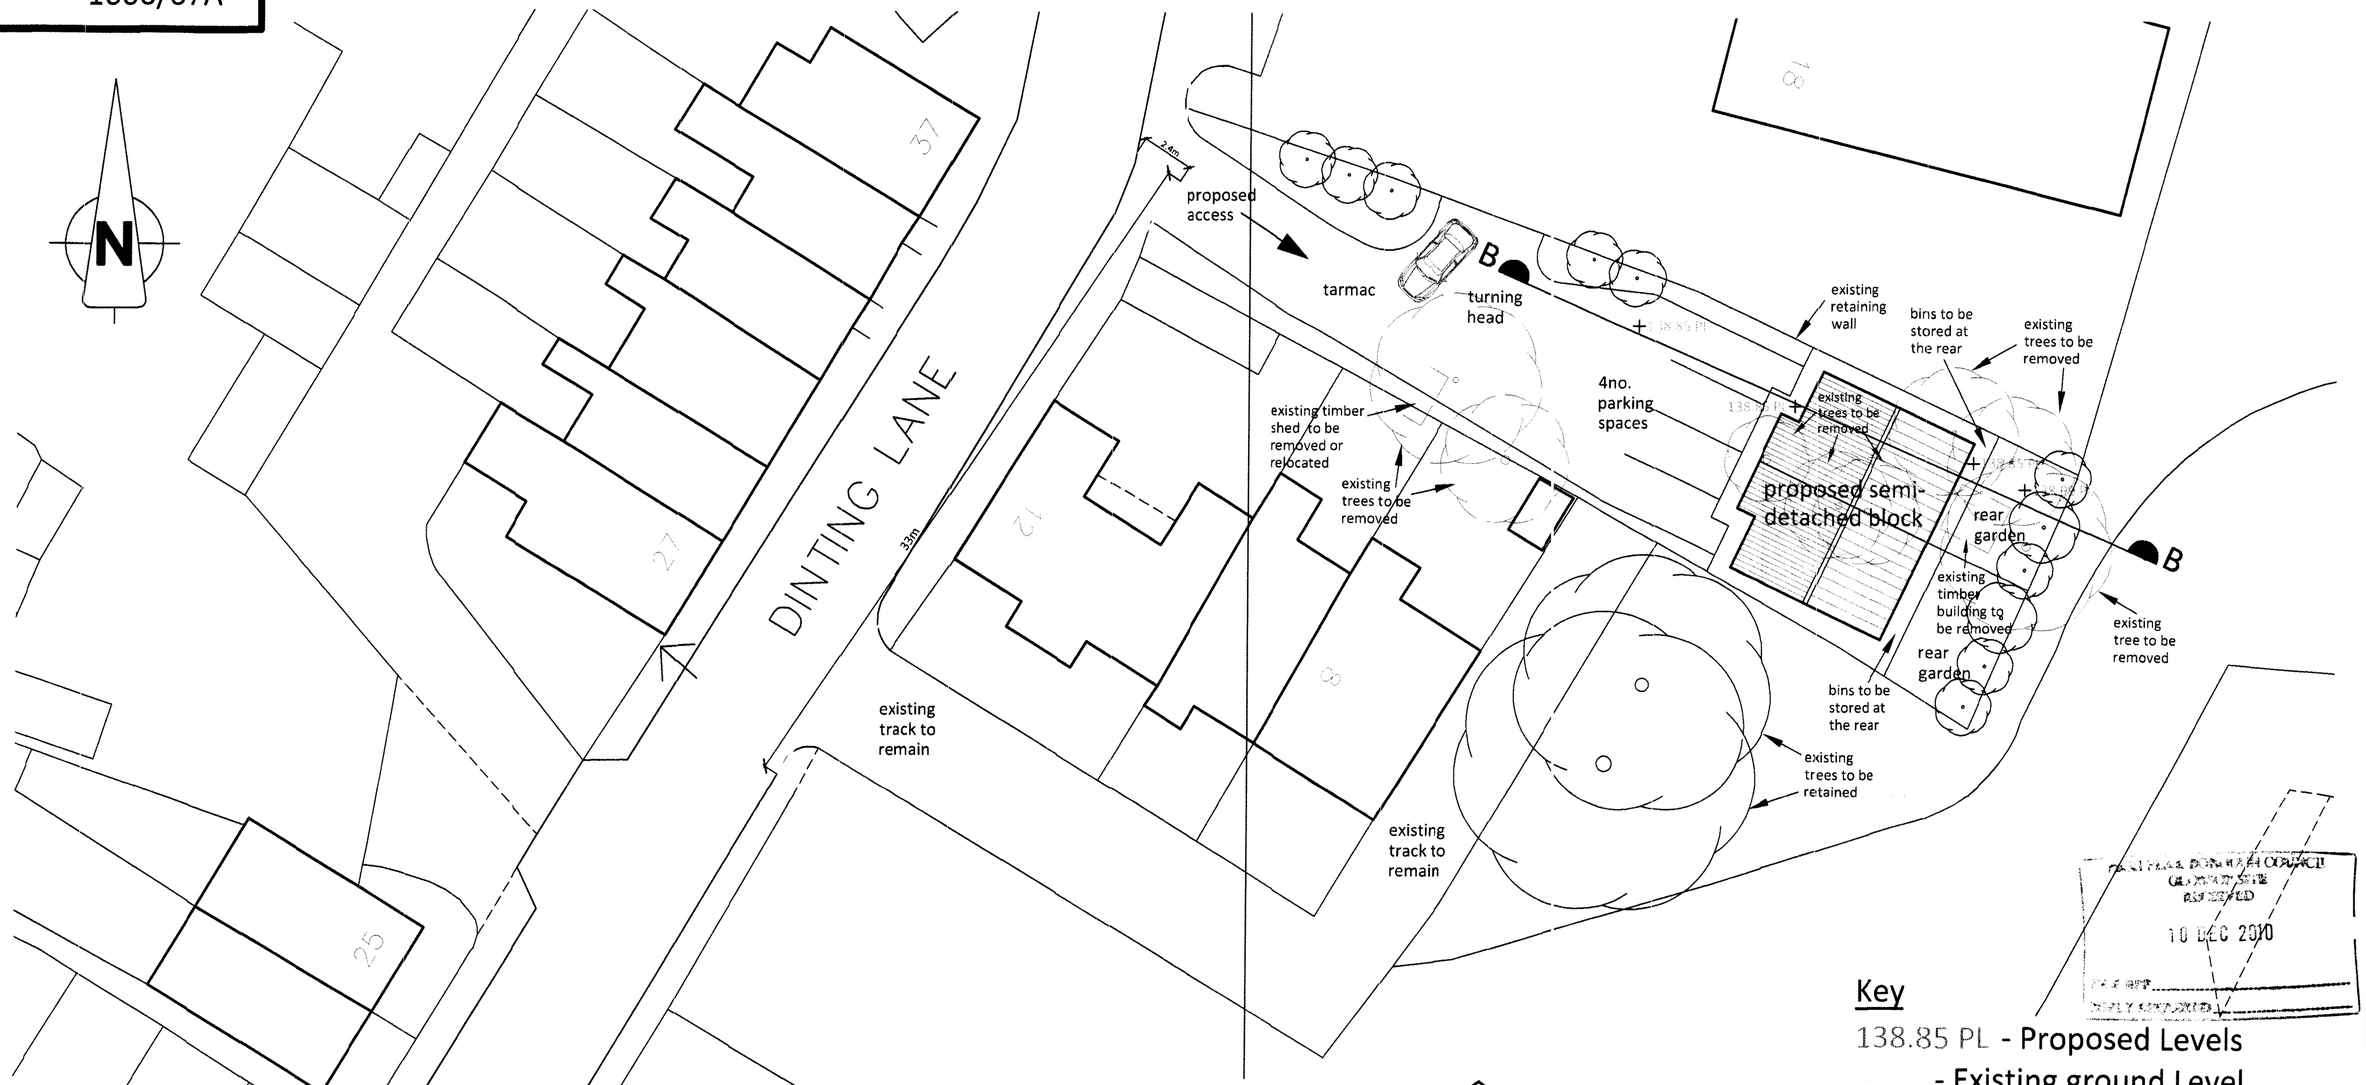

Proposed Site Layout

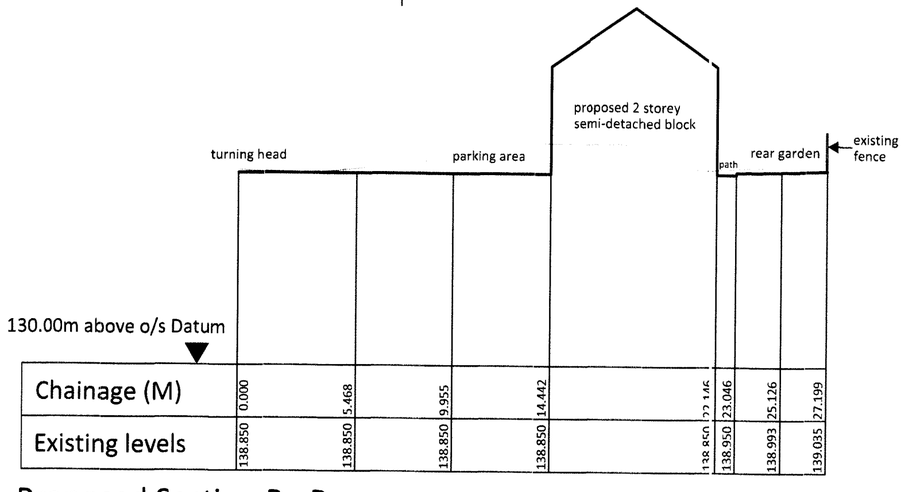

Proposed Section B - B

CHESTERFIELD BOROUGH COUNCIL
GLOSSOP SITE
APPROVED
10 DEC 2010

Key

138.85 PL - Proposed Levels
- Existing ground Level
- Visibility Splays, (2.4m x 33m)

Rev A - Amendments to layout following comments from Highways Department. 09/11/10.
Revision

Client
MR J. FRANCE.

Project
LAND ADJACENT TO:-
8 Dinting Lane,
Glossop, Derbyshire.
PROPOSED SITE LAYOUT & SECTION.

stamford wing
chartered surveyors & building consultants

Scale	1:200 @ A2
Job No.	J101063
Date	Nov 2010
Drwg. No.	1006/07A