HPK/ 2010 / 0656

HPK/ 2005 / 0622

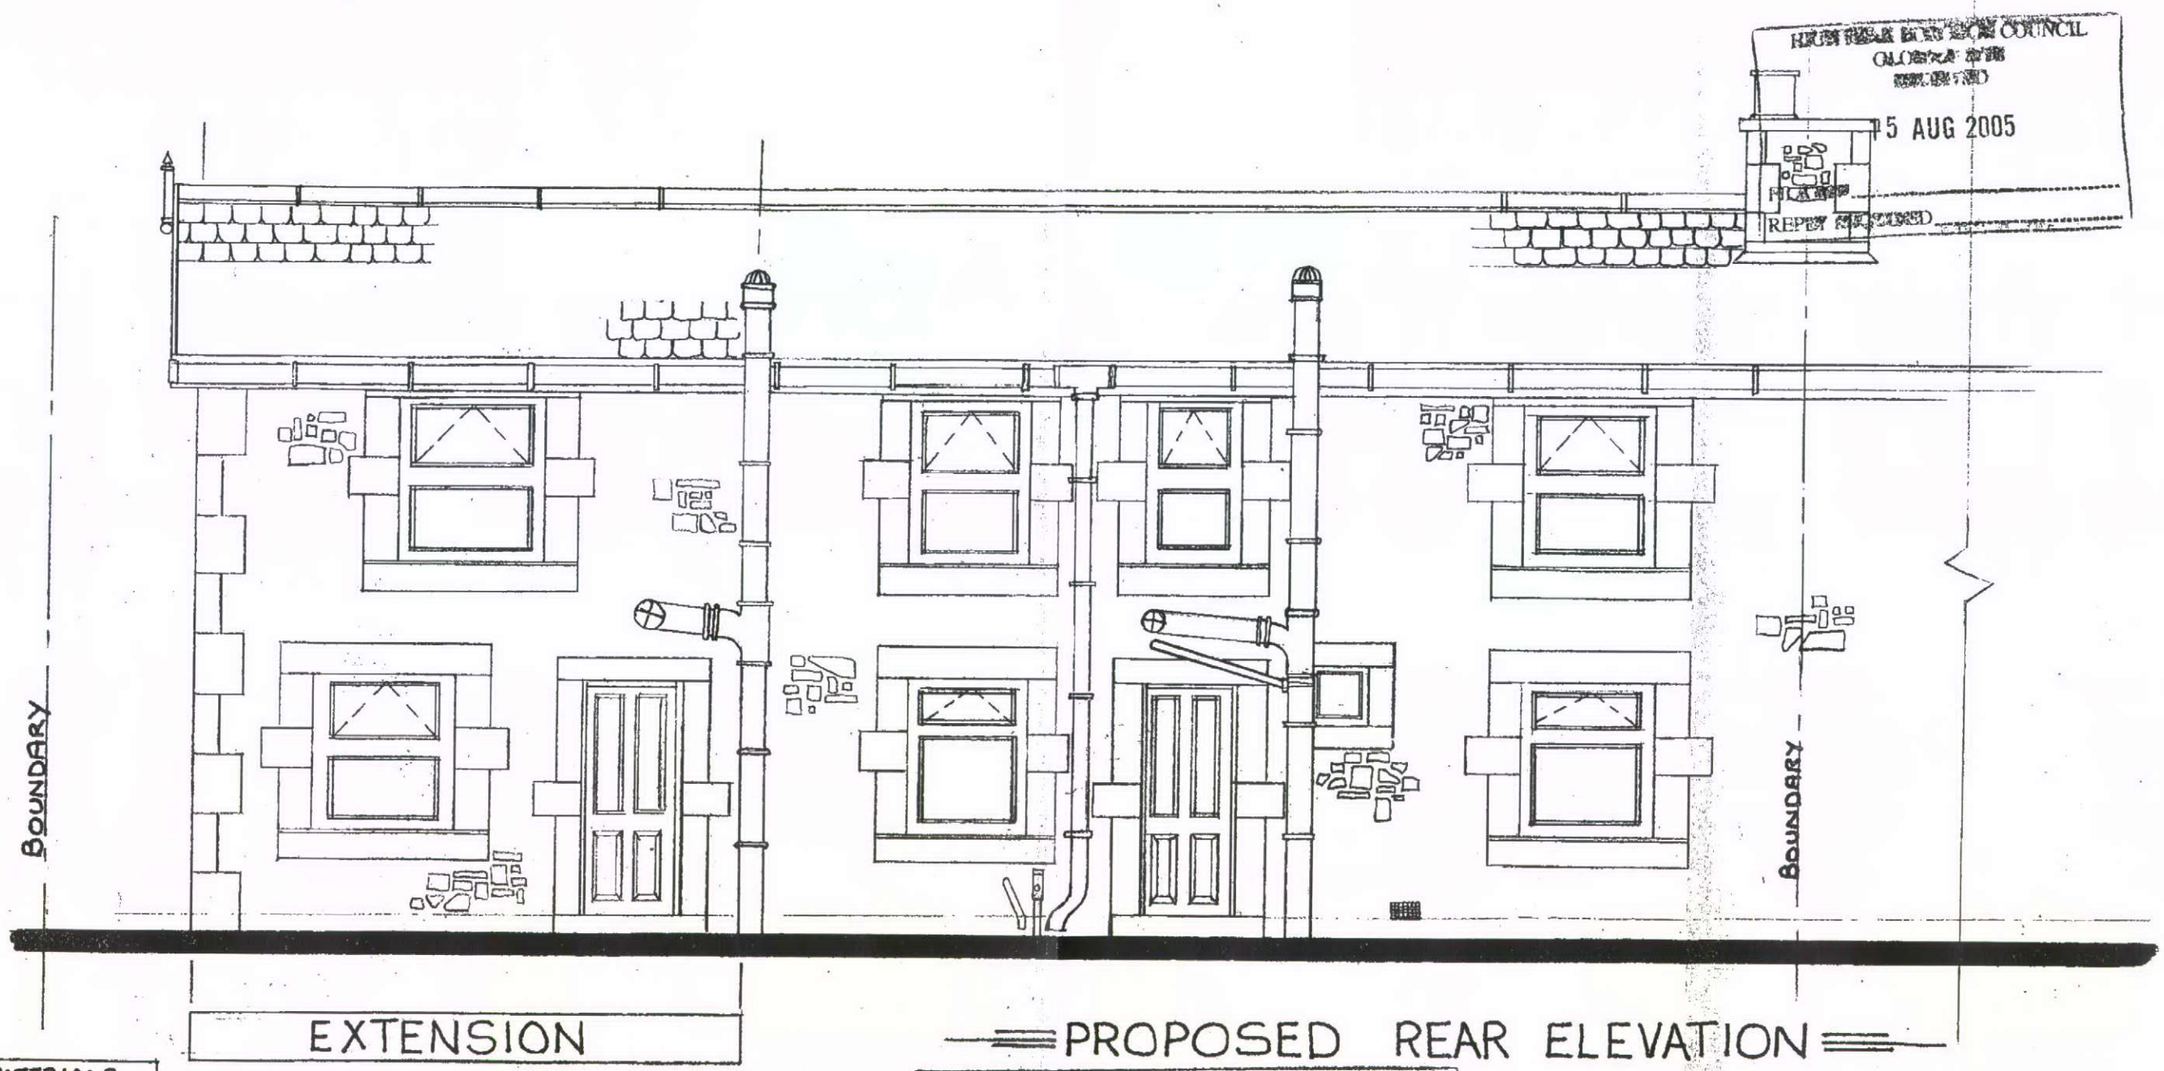

HIGH PEAK BOROUGH COUNCIL
OFFICE COPY
RECEIVED
15 AUG 2005
REPLY NOT REQUIRED

PROPOSED REAR ELEVATION

MATERIALS

1) WALLS – NATURAL GRITSTONE RANDOMLY LAID – FEATURE STONE QUOINS.
2) ROOF – SECONDHAND WELSH BLUE SLATES TO MATCH EXISTING.
3) WINDOWS - ALL TIMBER TO MATCH EXISTING, STONE SURROUNDS TO JAMBS, HEAD, AND SILLS TO MATCH EXISTING.
4) EAVES AND BARGEBOARD – STAINED AND VARNISHED TIMBER
5) RWP AND RAINWATER GOODS - BLACK PLASTIC

HIGH PEAK BOROUGH COUNCIL
Town & Country Planning Acts
Planning Application Code No: 2005/0622
Approved / ~~Refused~~: 22/9/05
Revised Plan No
Signed
Head of Regeneration

SCALE :– 1 : 50	LOCATION
SHEET 4 OF	1. MEVRIL ROAD, WHALEY BRIDGE, HIGH PEAK, DERBYSHIRE.
DRAWN BY CH-W	
DATE :–	