EXISTING SITE PLAN

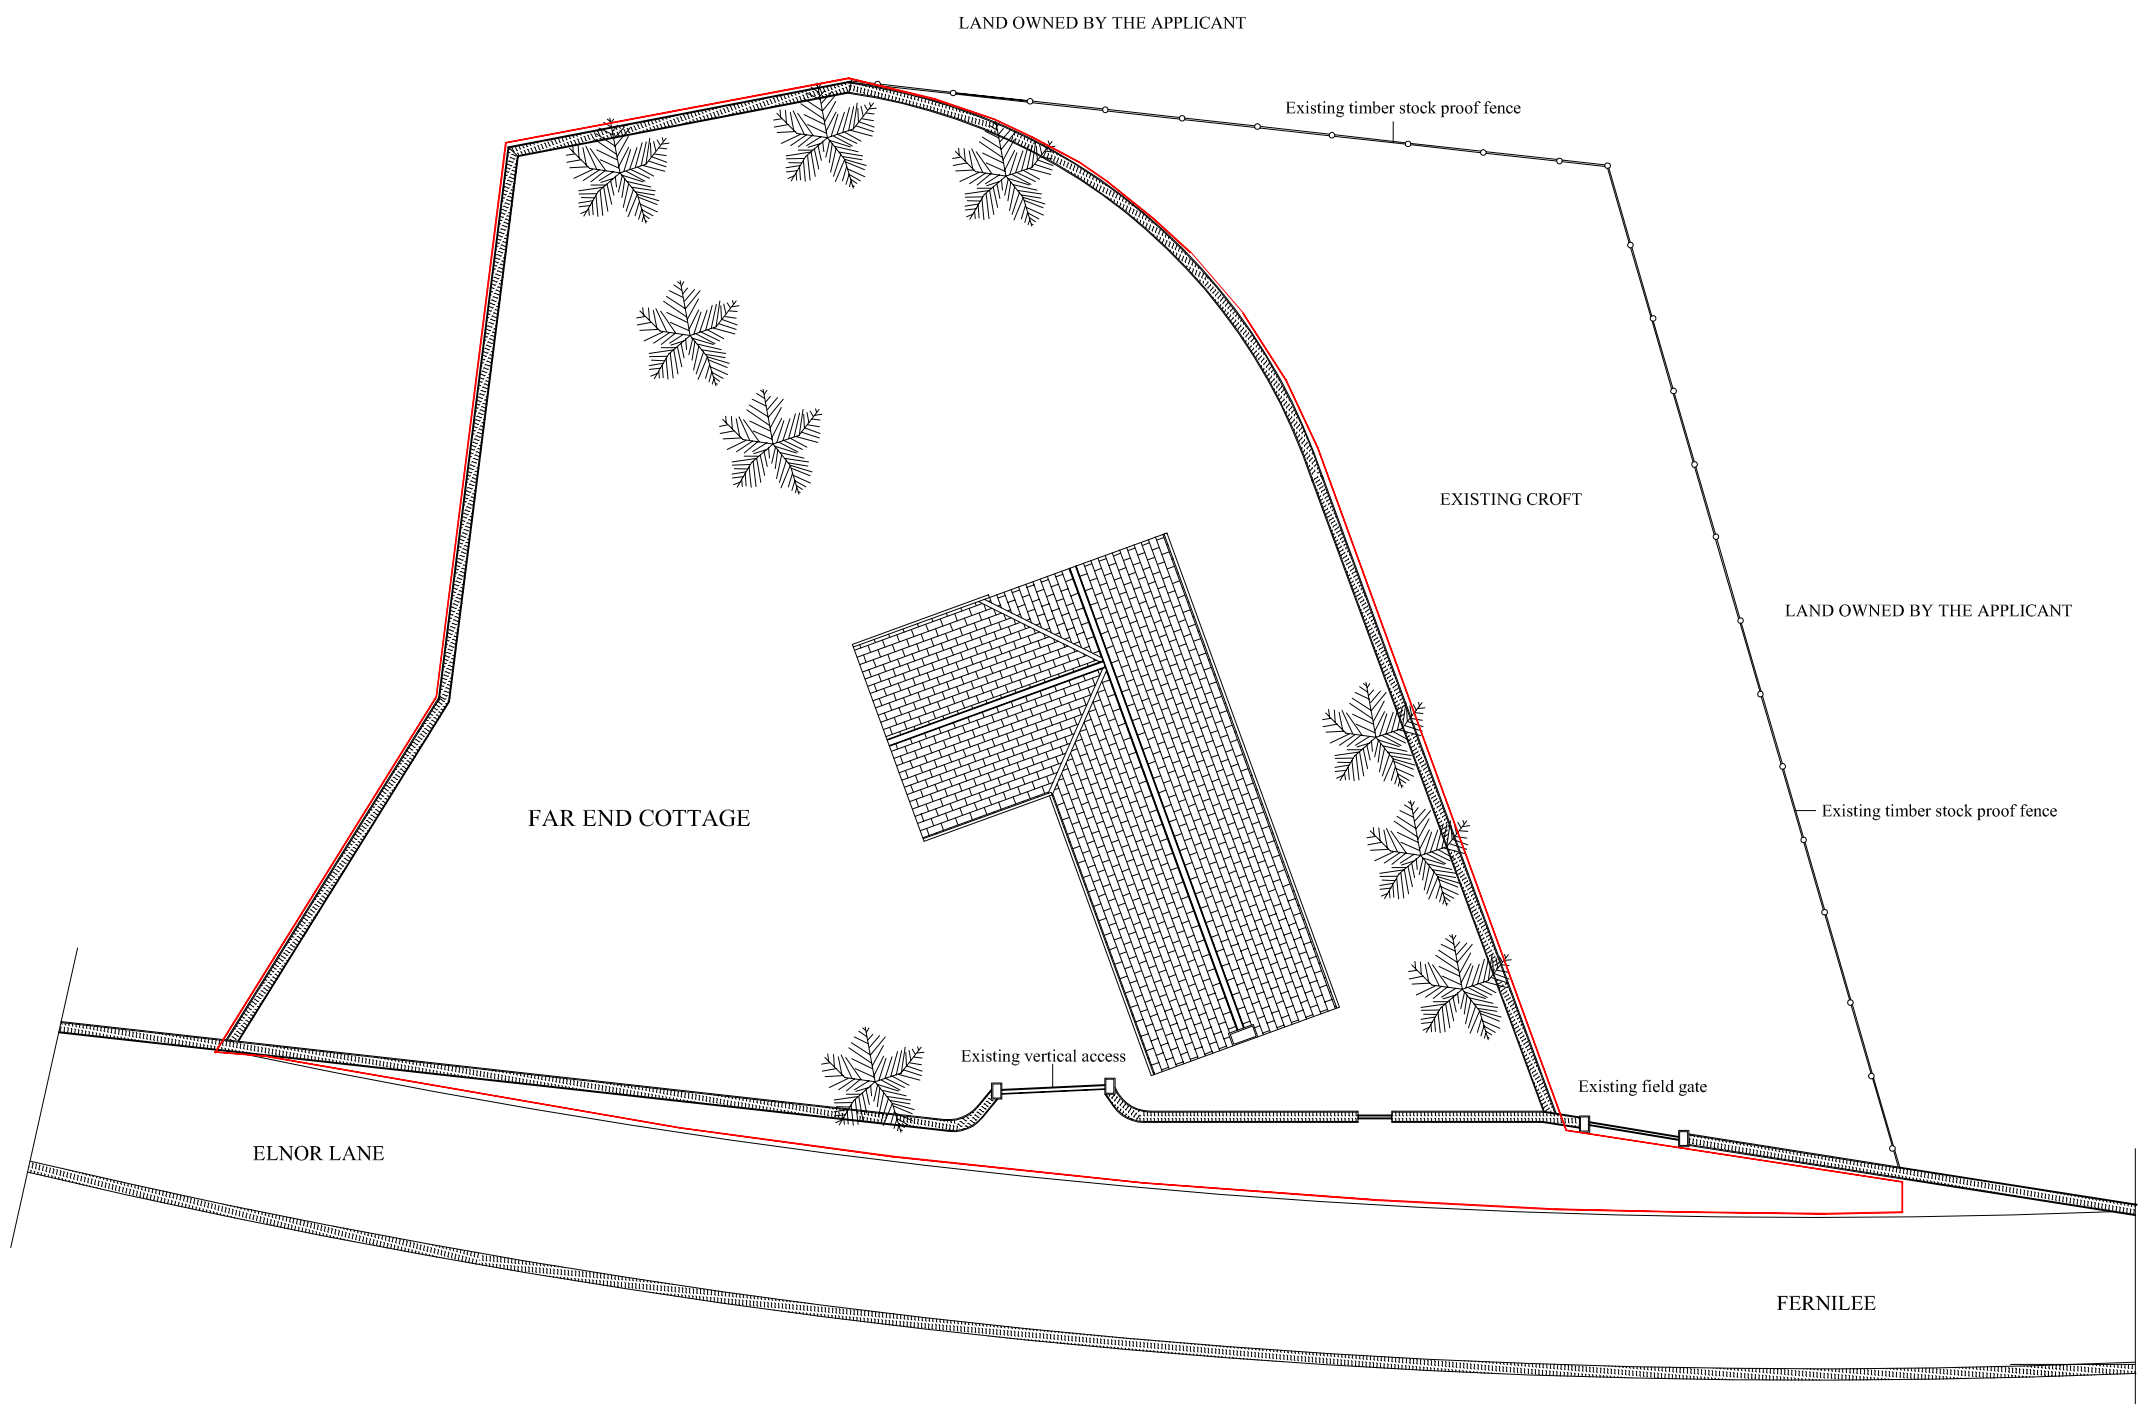

BOUNDARY OF PROPERTY

PROPOSED CHANGE OF USE OF LAND
AND CONSTRUCTION OF NEW GARAGE
at
FAR END COTTAGE,
FERNILEE,
WHALEY BRIDGE,
HIGH PEAK
for
MR. M. SHUKER.

SCALE 1:200

DRAWING NO. 01