OAK FRAMED TIMBER GARAGE WITH BLUE SLATE ROOF

PROPOSED FRONT ELEVATION

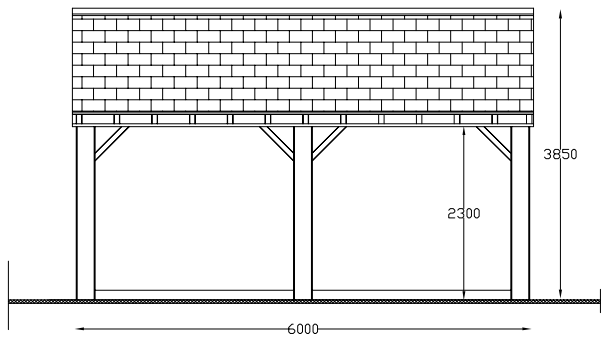

PROPOSED REAR ELEVATION

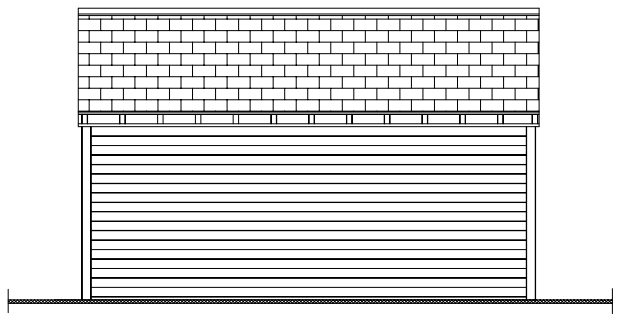

PROPOSED SIDE ELEVATION

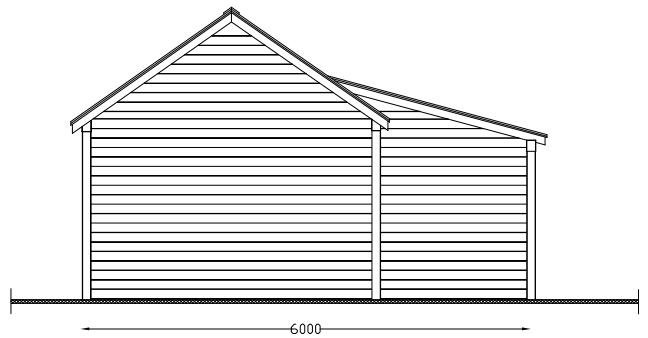

PROPOSED SIDE ELEVATION

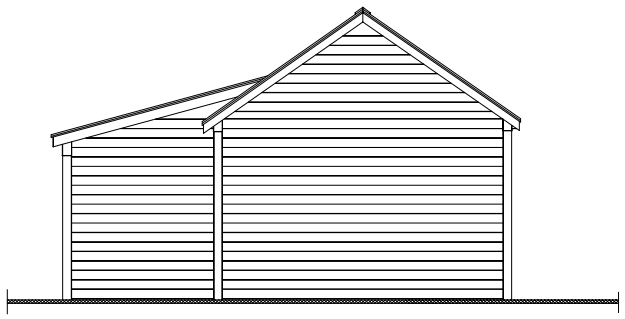

PROPOSED ELEVATIONS INDICATING ACTUAL POSITION OF GARAGE
BUILT INTO FIELD AND LANDSCAPED

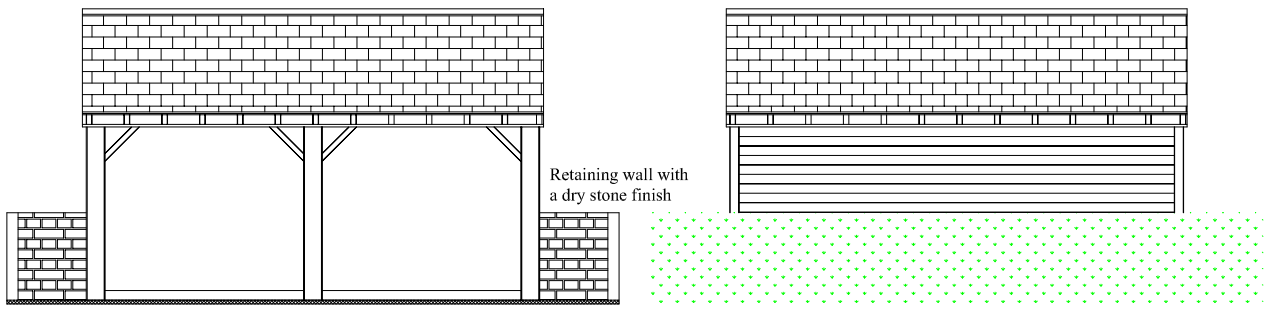

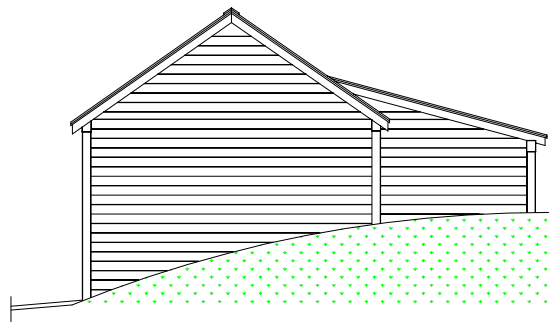

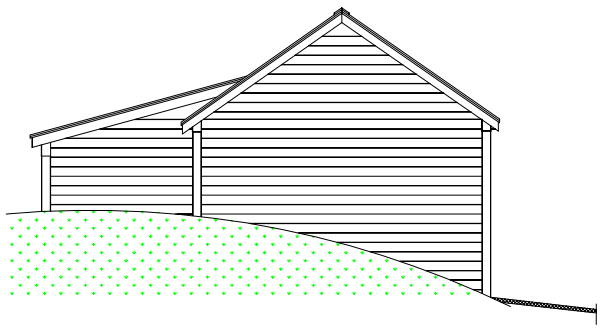

SCALE 1:100
DRAWING NO. 04